


ATKINS & MITCHELL  
C. H. MITCHELL A.R.I.B.A.  
ALLAN H. MITCHELL A.R.I.B.A.  
REGISTERED ARCHITECTS  
WELLINGTON N.Z.  
SEPT. 1935

NEW CENTRAL STATION WELLINGTON FOR THE WELLINGTON FIRE BOARD  
LAYOUT OF SITE

DRAWING No 1

SCALE: 1/16" to 1 FT.

R1  
D5 SET 5

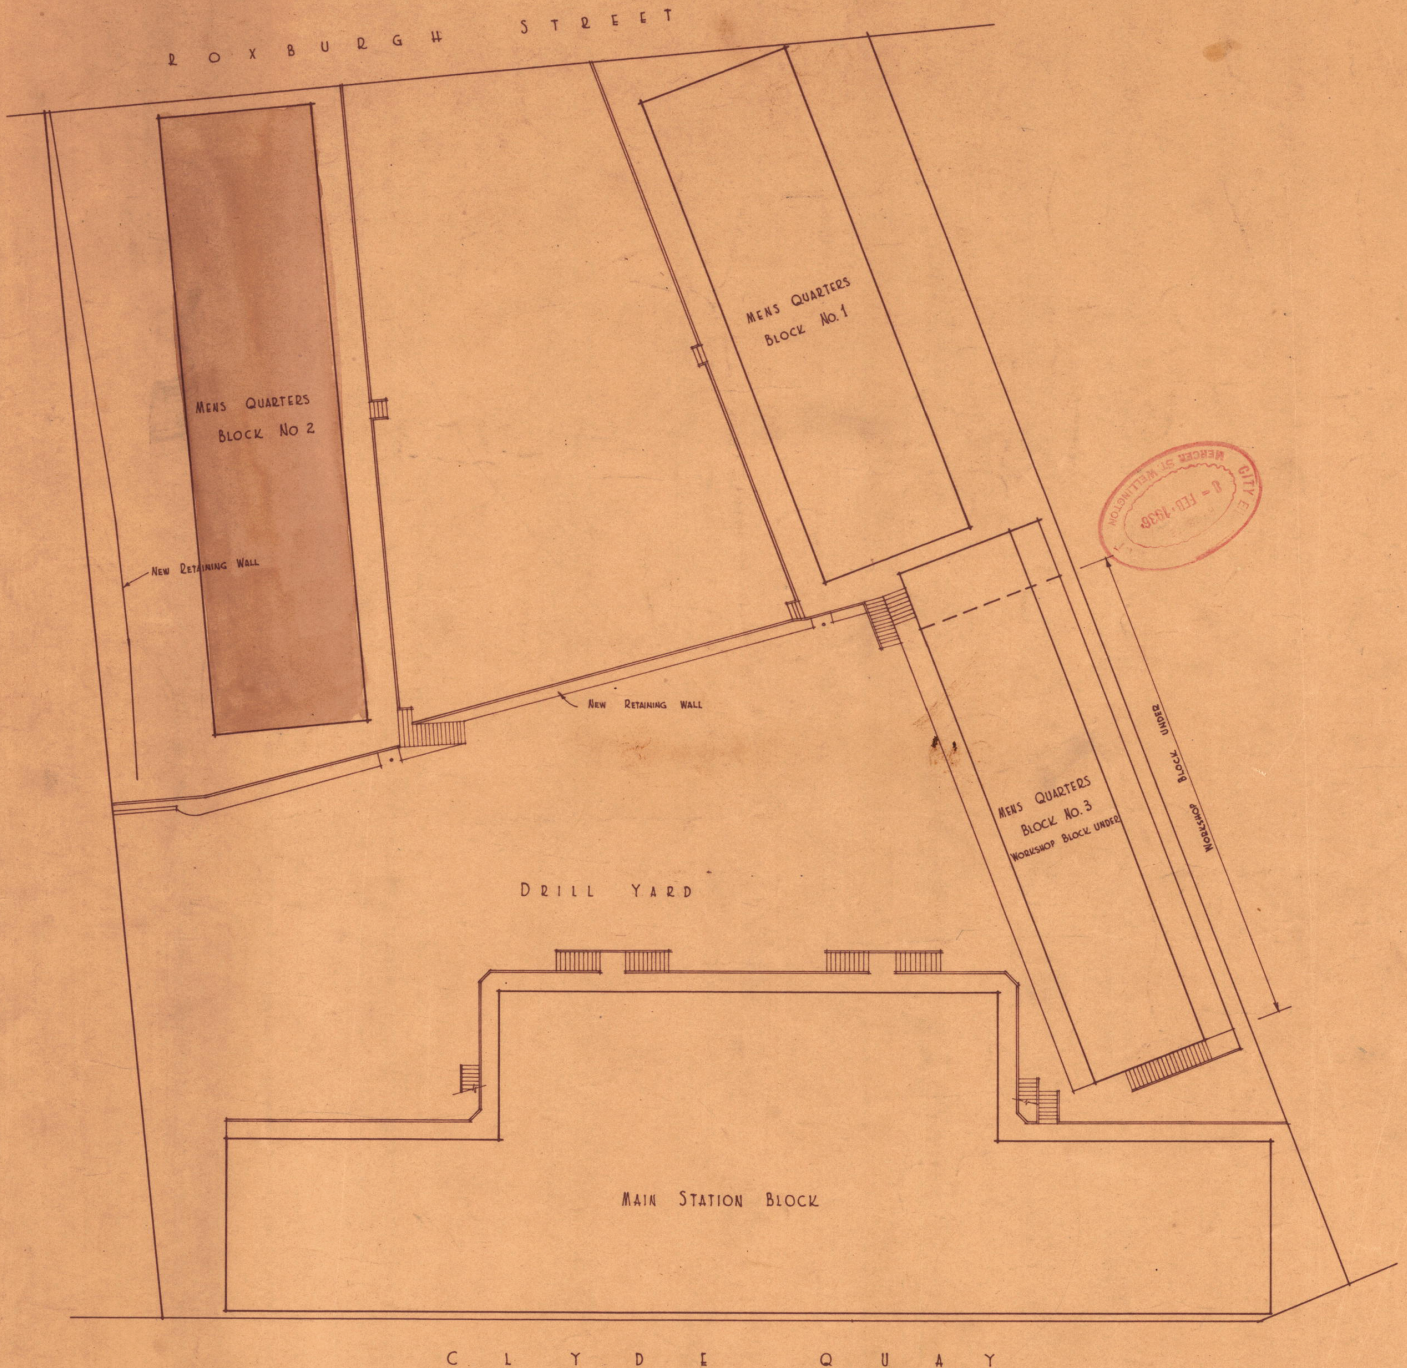

PLAN OF SITE  
SHOWING LAYOUT OF NEW BUILDINGS, WALLS ETC.  
SCALE: 1/16" IN = 1 FOOT



ATKINS & MITCHELL  
C. H. MITCHELL - A. D. I. B. A.  
ALLAN H. MITCHELL - A. D. I. B. A.  
REGISTERED ARCHITECTS  
WELLINGTON - N. Z.  
JULY 1935

# NEW CENTRAL STATION WELLINGTON FOR THE WELLINGTON FIRE BOARD





DRAWING No 2

MEN'S QUARTERS BLOCK No 2

SCALE: 1/8" TO 1 FT.

22  
D10

NOTE: ALL DIMENSIONS ARE BETWEEN  
FLOOR FINISHES IN CONCRETE WORK.  
STUDS IN TIMBER WORK ARE BETWEEN  
CENTERS UNLESS OTHERWISE NOTED.

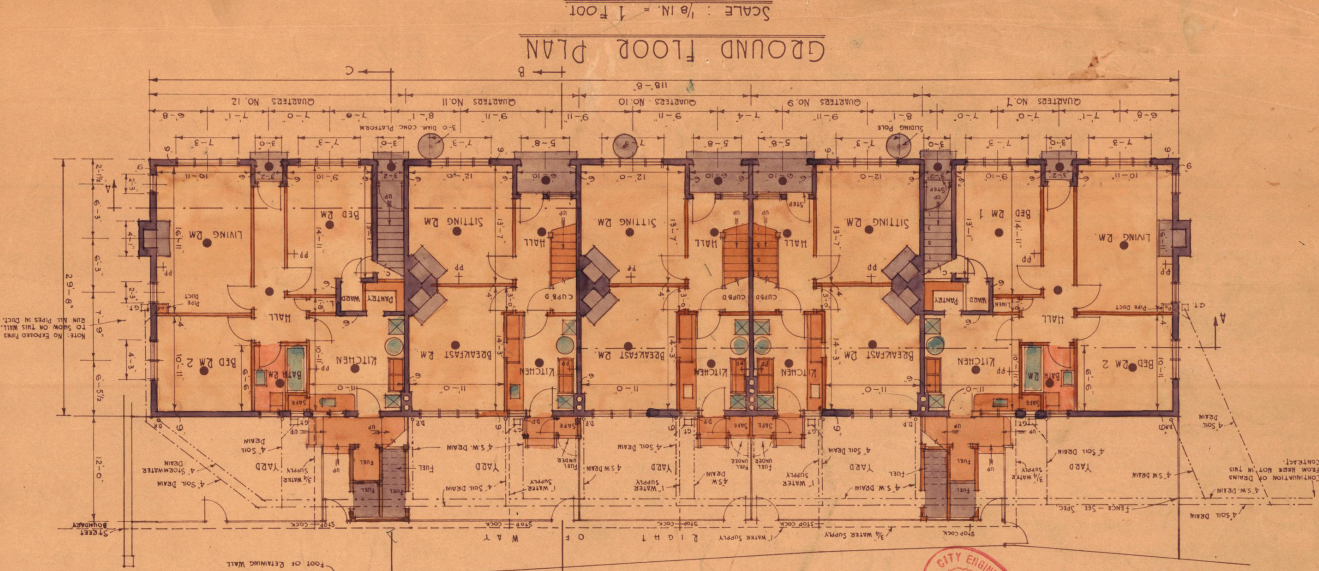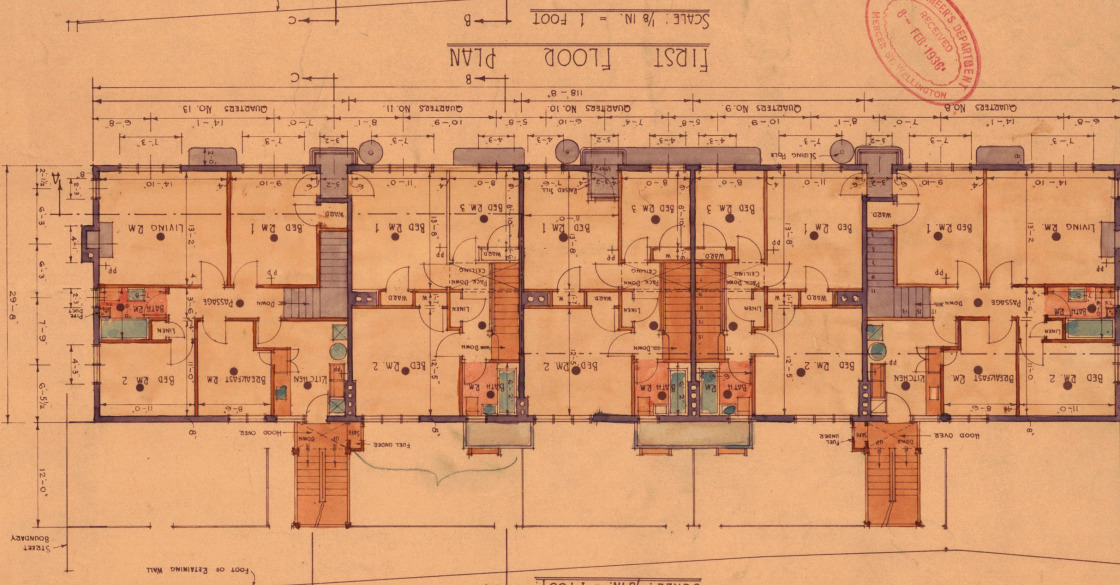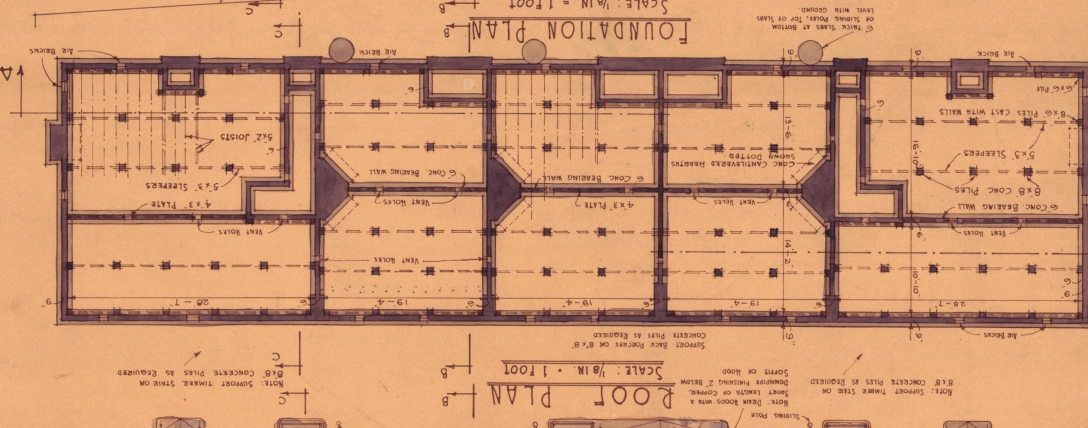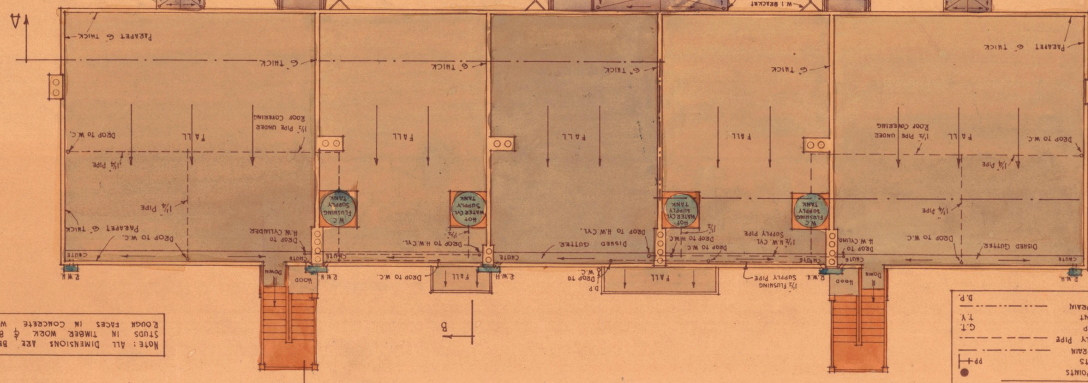

CITY ENGINEERS' BOARD  
RECEIVED  
10-10-35







DRAWING No. ③  
SCALE: 1/8" = 1 FT.



NEW CENTRAL STATION · WELLINGTON · FOR THE WELLINGTON FIRE BOARD ·  
MEN'S QUARTERS · BLOCK No 2.

J. MITCHELL ·  
MITCHELL · A · 2 · 1 · 8 · A ·  
MITCHELL · A · 2 · 1 · 8 · A ·  
ARCHITECTS ·  
WELLINGTON · N. Z. ·  
1935.

R 5  
D 15

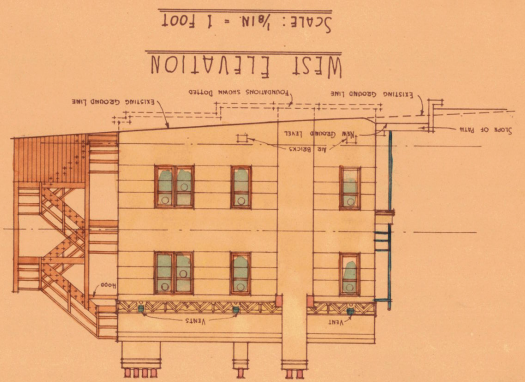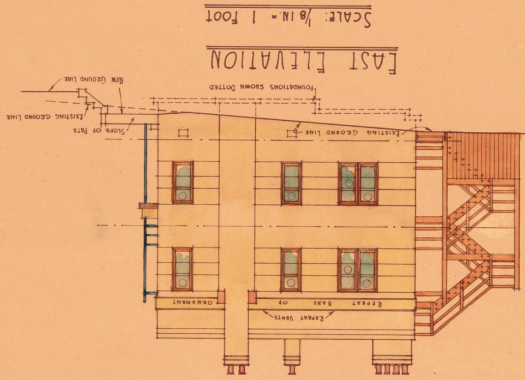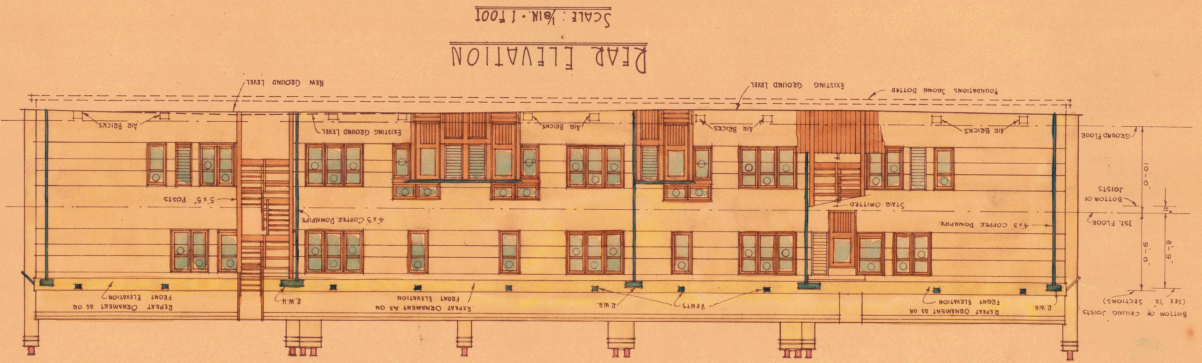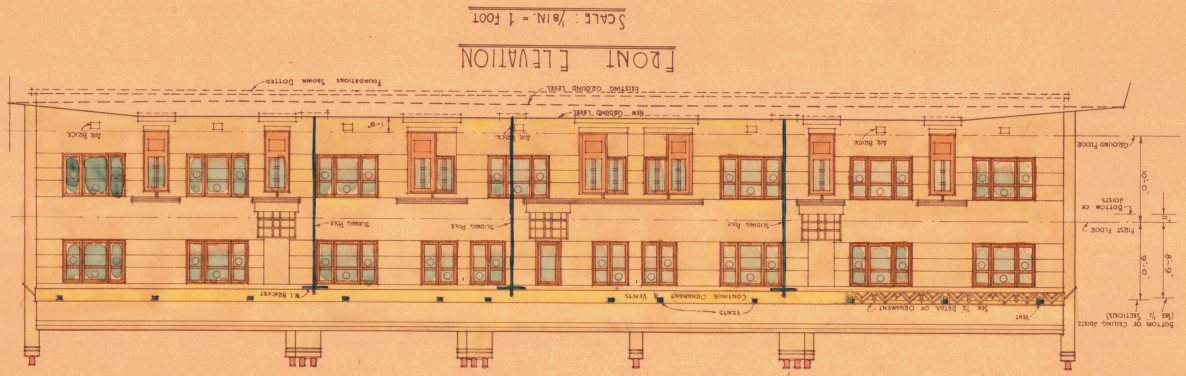


SECTION A-A  
SCALE: 1/8 IN. = 1 FOOT

 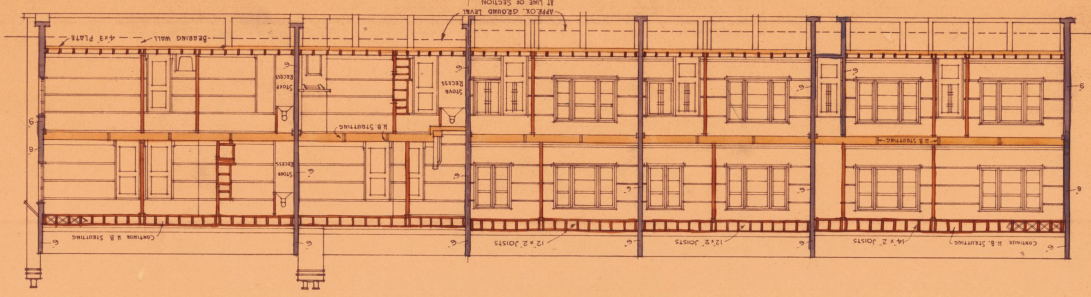

NOTE: CHIMNEY SMOKE SHOWN



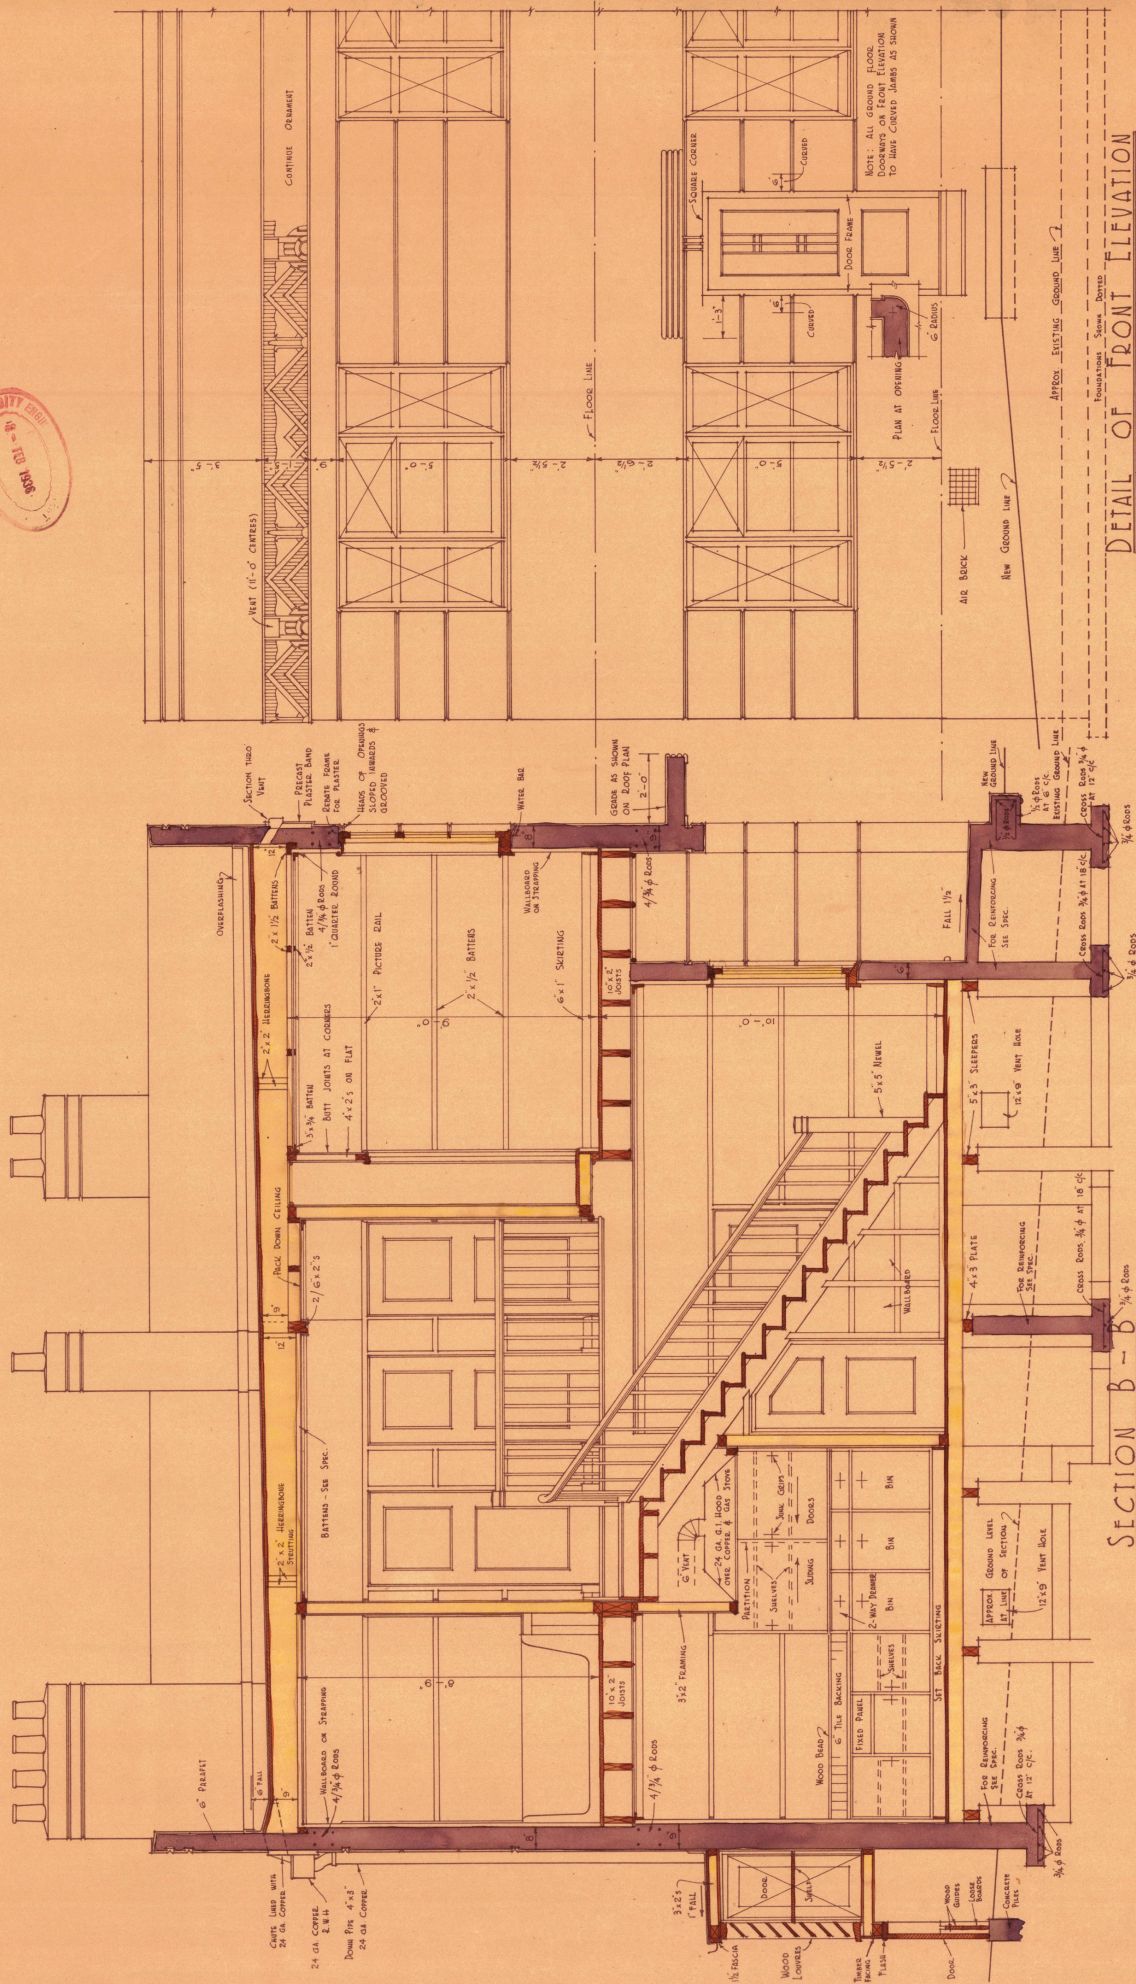

FOUNDATIONS SHOWA DOTTED

# DETAIL OF FRONT ELEVATION


SCALE:  $\frac{1}{2}$  IN. = 1 FOOT.

SECTION B - B

SCALE:  $\frac{1}{2}$  IN. = 1 FOOT.




R5  
D25

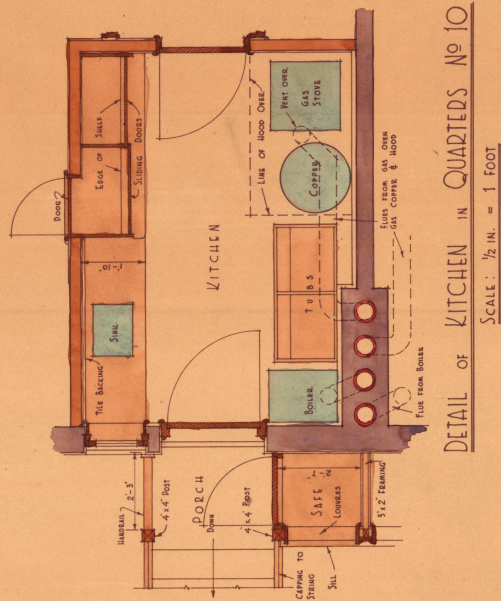

DETAIL OF KITCHEN IN QUARTERS No 10

SCALE:  $\frac{1}{2}$  IN. = 1 FOOT

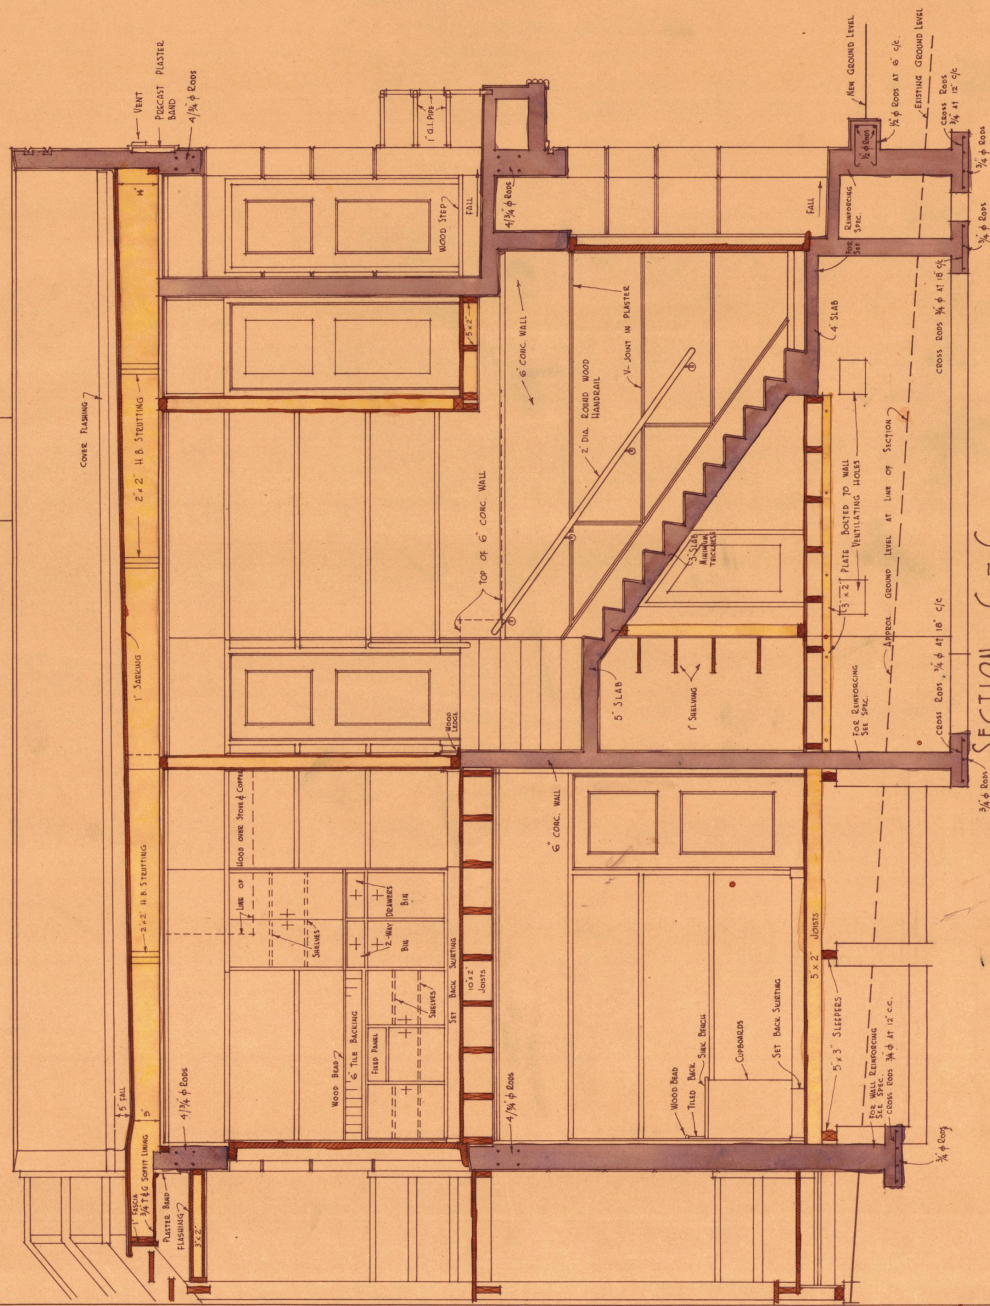

SECTION C - C

SCALE:  $\frac{1}{2}$  IN. = 1 FOOT.






ATKINS & MITCHELL  
C. H. MITCHELL A.R.S.A.  
ALLAN H. MITCHELL A.R.C.T.S.  
REGISTERED ARCHITECTS  
WELLINGTON, N.Z.  
JULY, 1935.

NEW CENTRAL STATION WELLINGTON FOR THE WELLINGTON FIRE BOARD  
MEN'S QUARTERS . . . BLOCK No 2.

DRAWING No 6

SCALE:  $\frac{1}{2}$ " =  $\frac{1}{4}$ " =  $\frac{1}{8}$ " = 1 FT

26  
D80

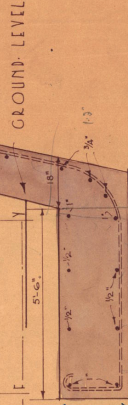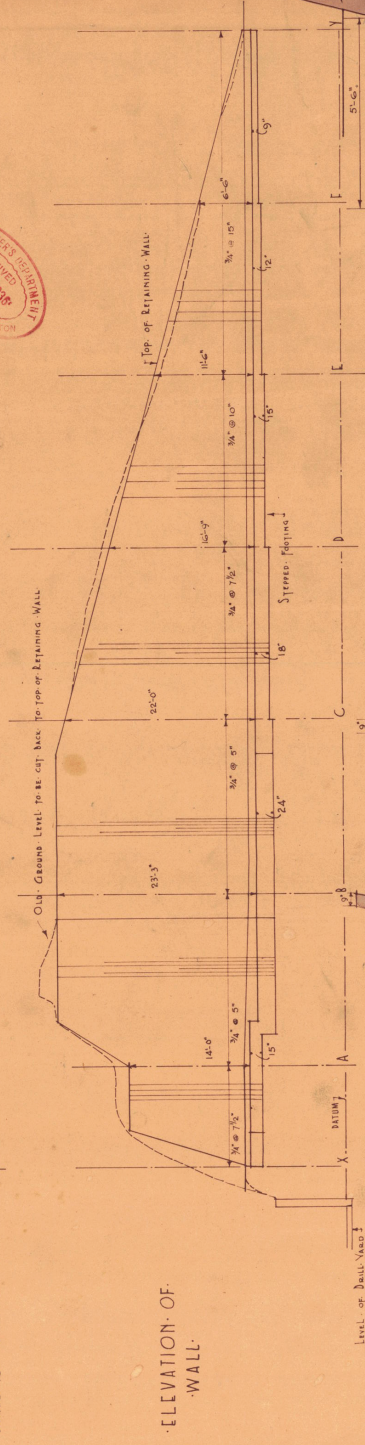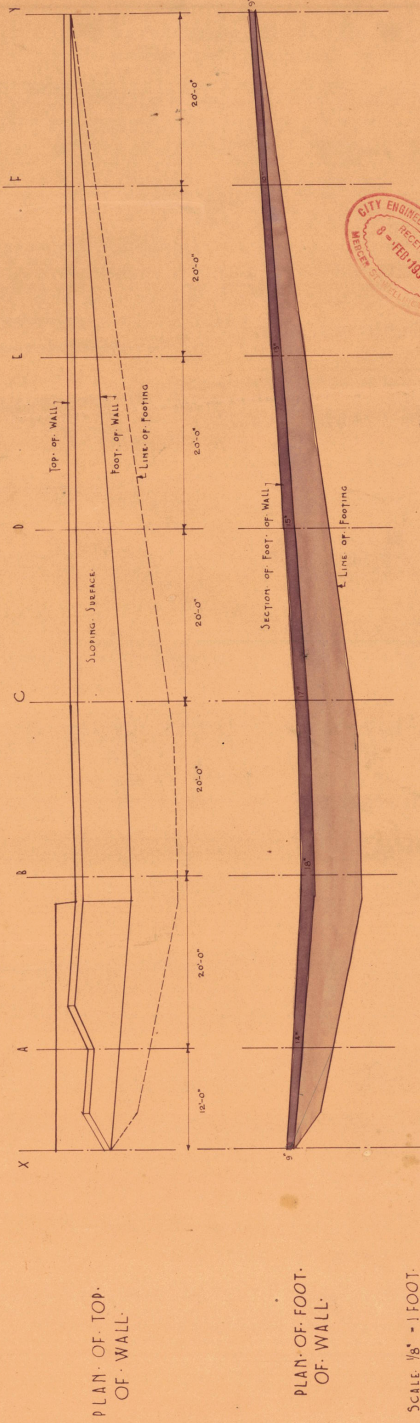

Note: Concrete in footing to be cut hard against rock on this face & buried 11/3/35.

CROSS SECTIONS OF WALL  
SCALE:  $\frac{1}{8}$ " = 1 FOOT.

DETAILS OF REINFORCED CONCRETE RETAINING WALL - E

