



SHOPS, COURTENAY PLACE. FOR E. M. GOODWIN ESQ.

AMENDED OUTLINE DRAWING SHOWING

ALTERATIONS TO ROOF &c

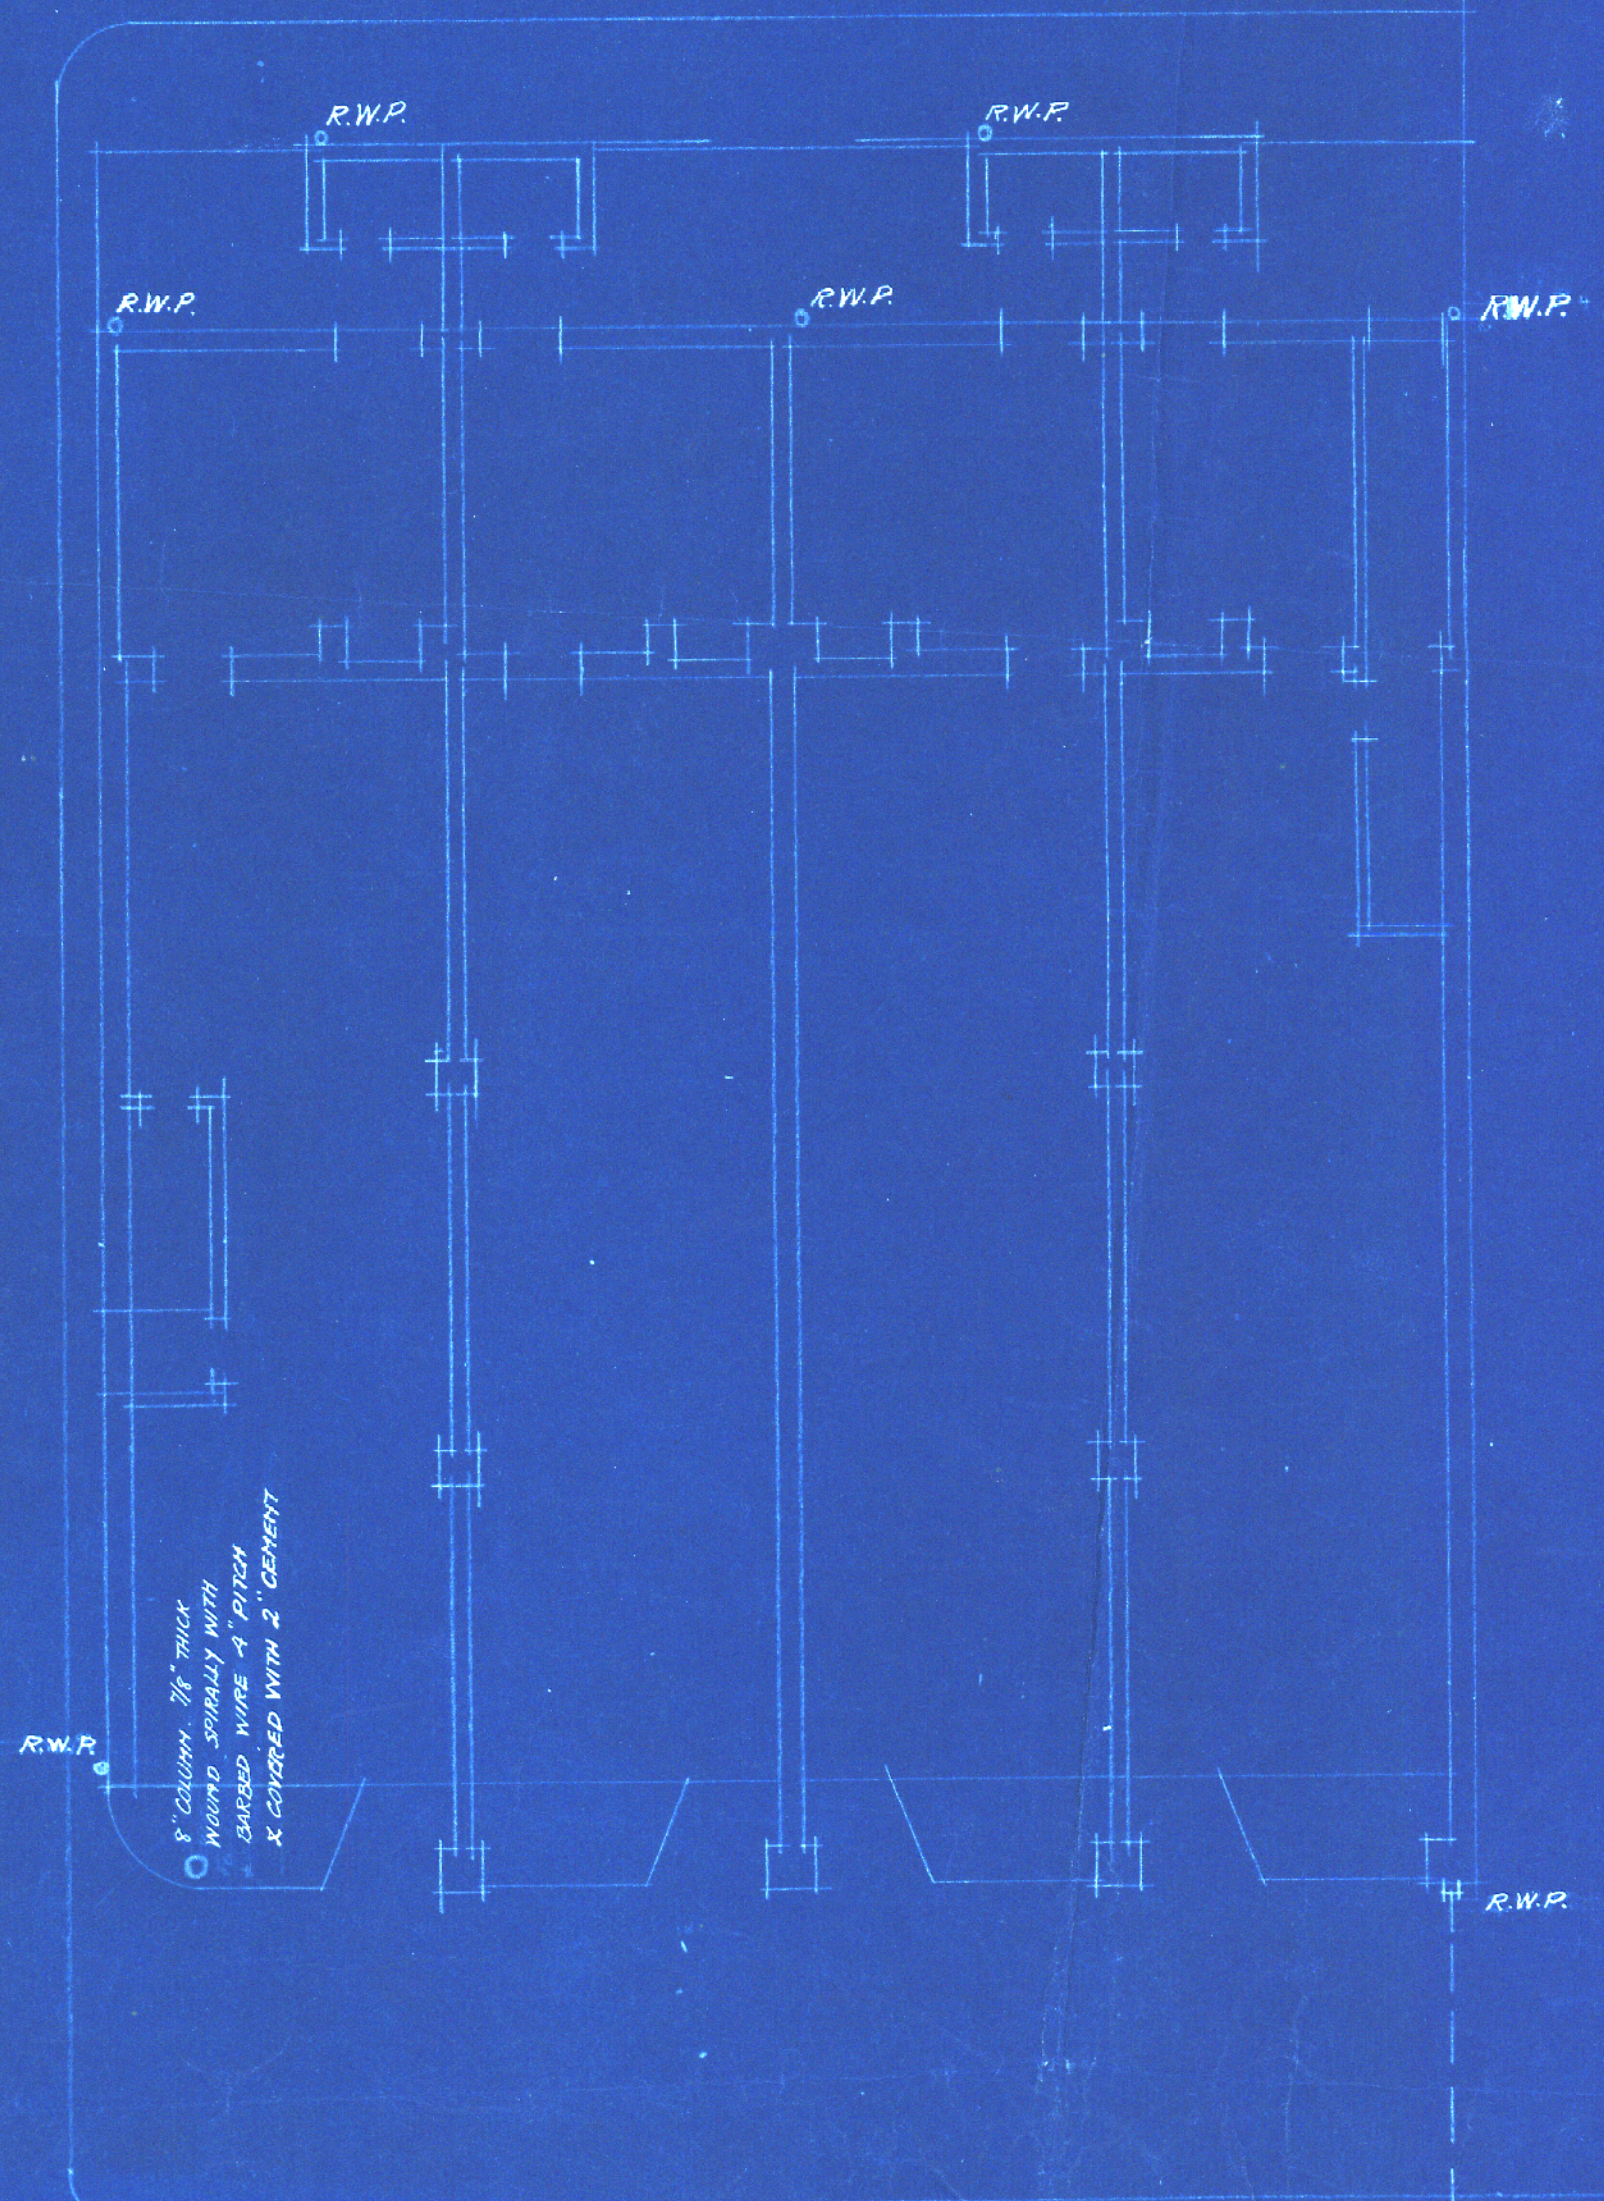


GROUND FLOOR PLAN.

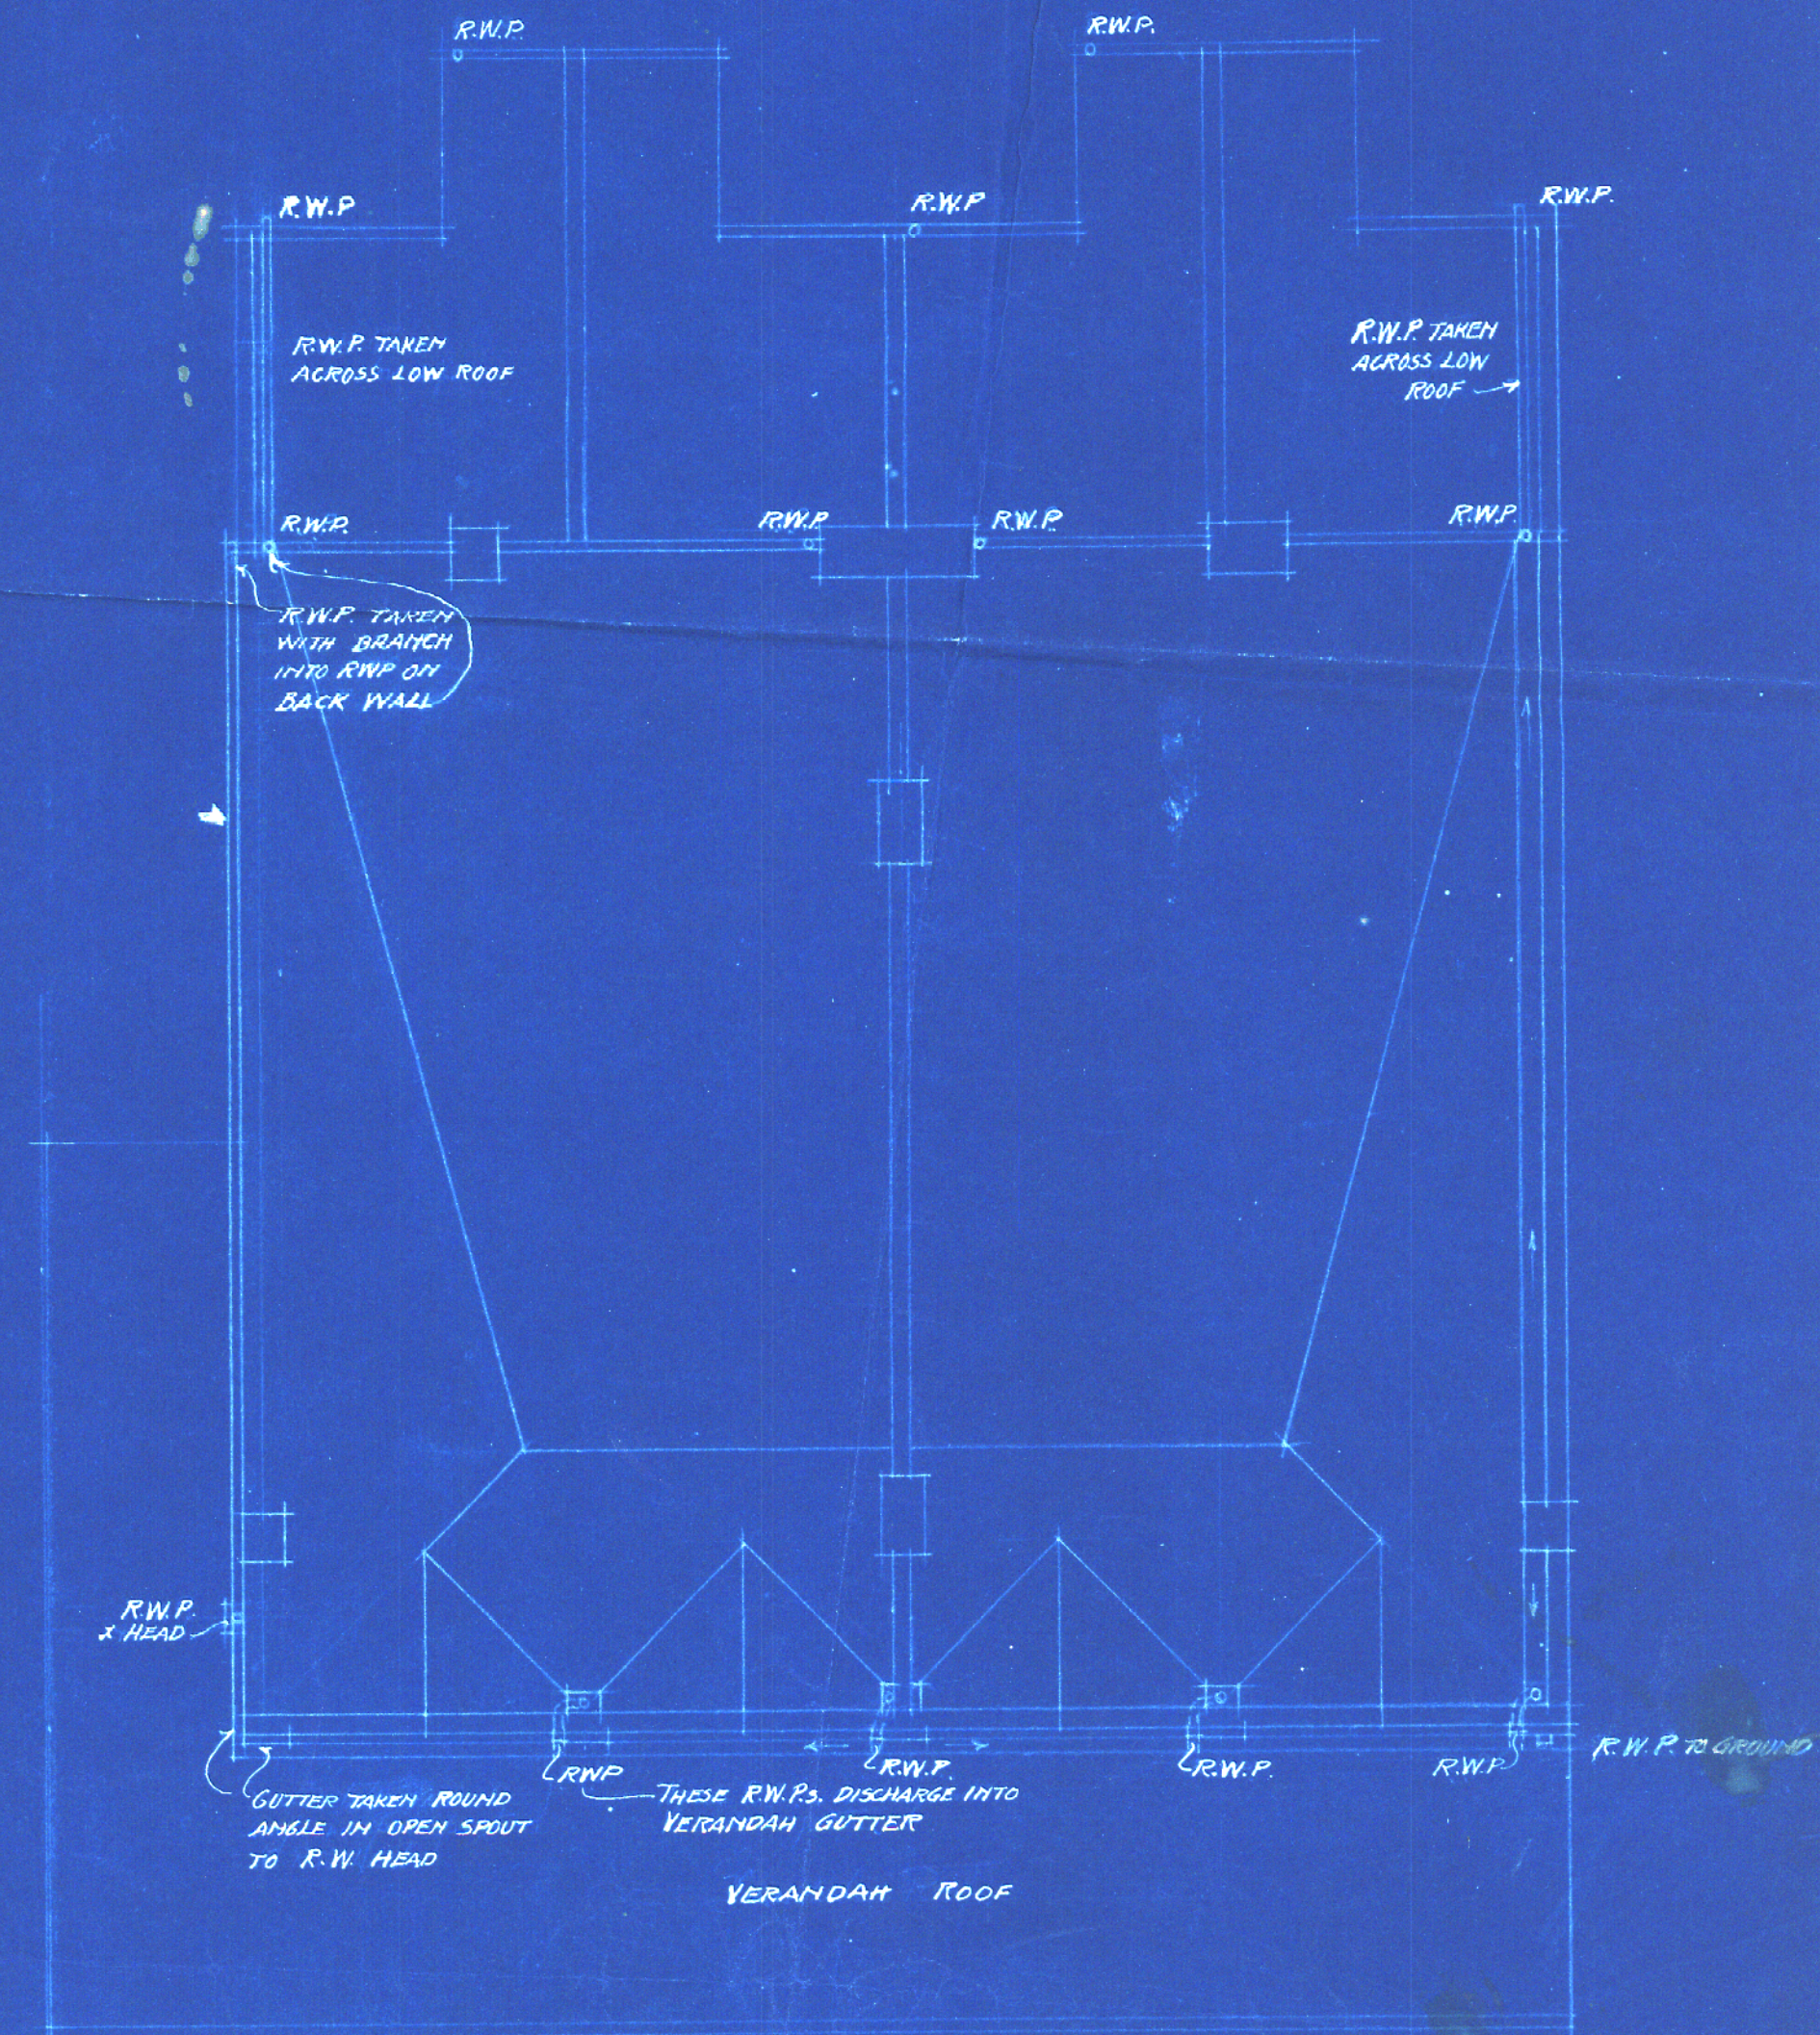


PLAN OF ROOFS.

R-11
D-18

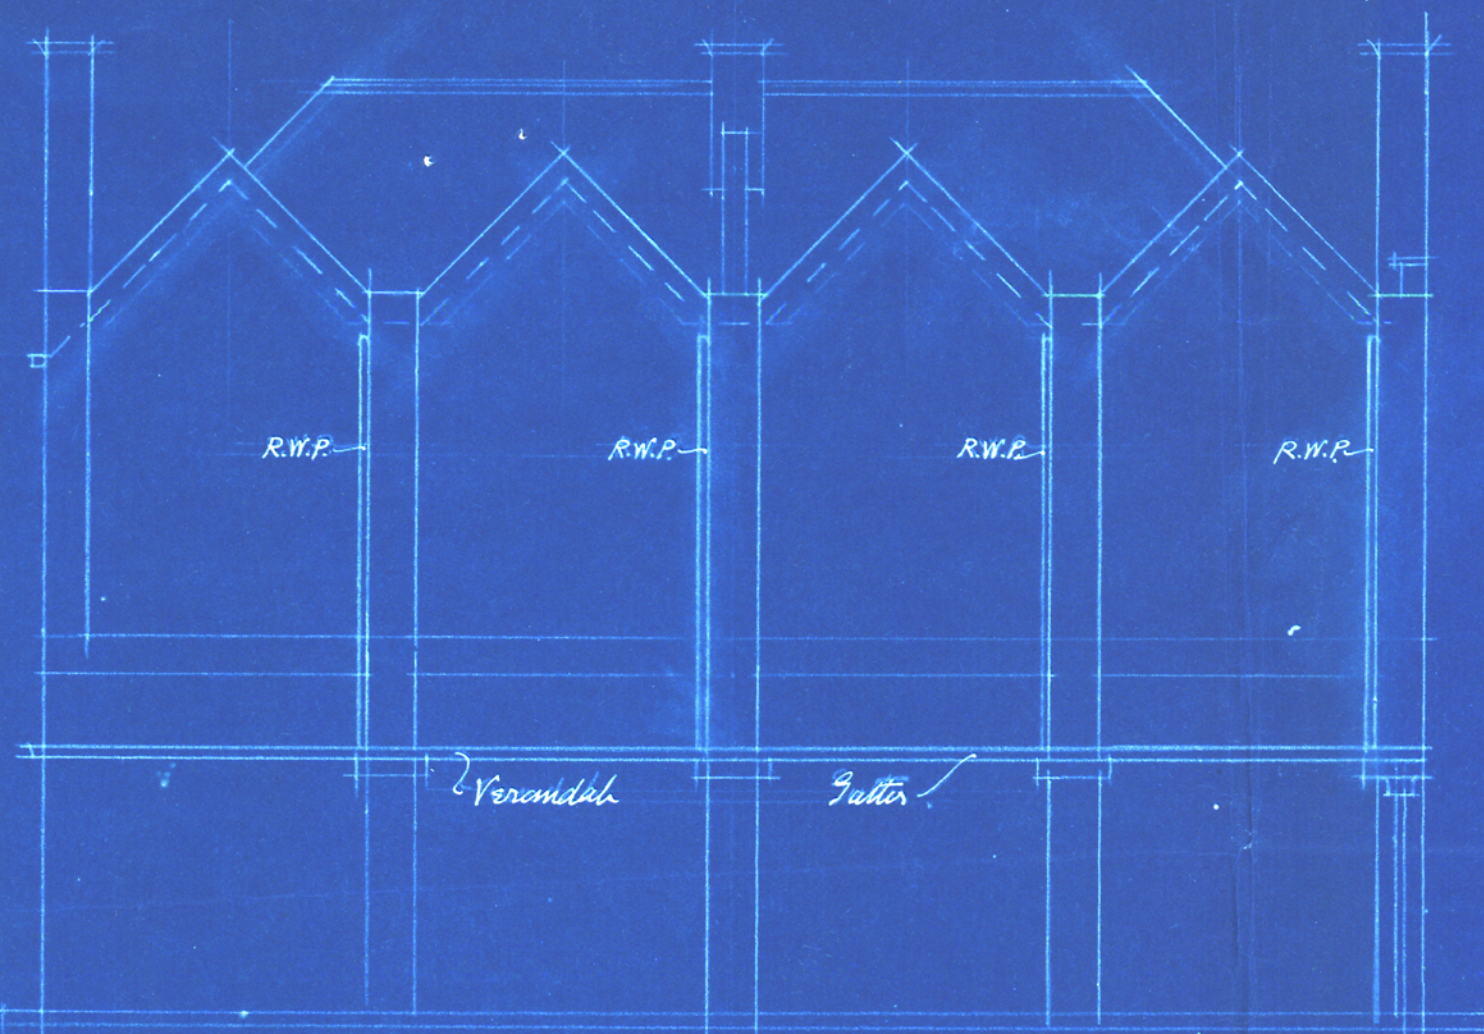

Front Elevation.

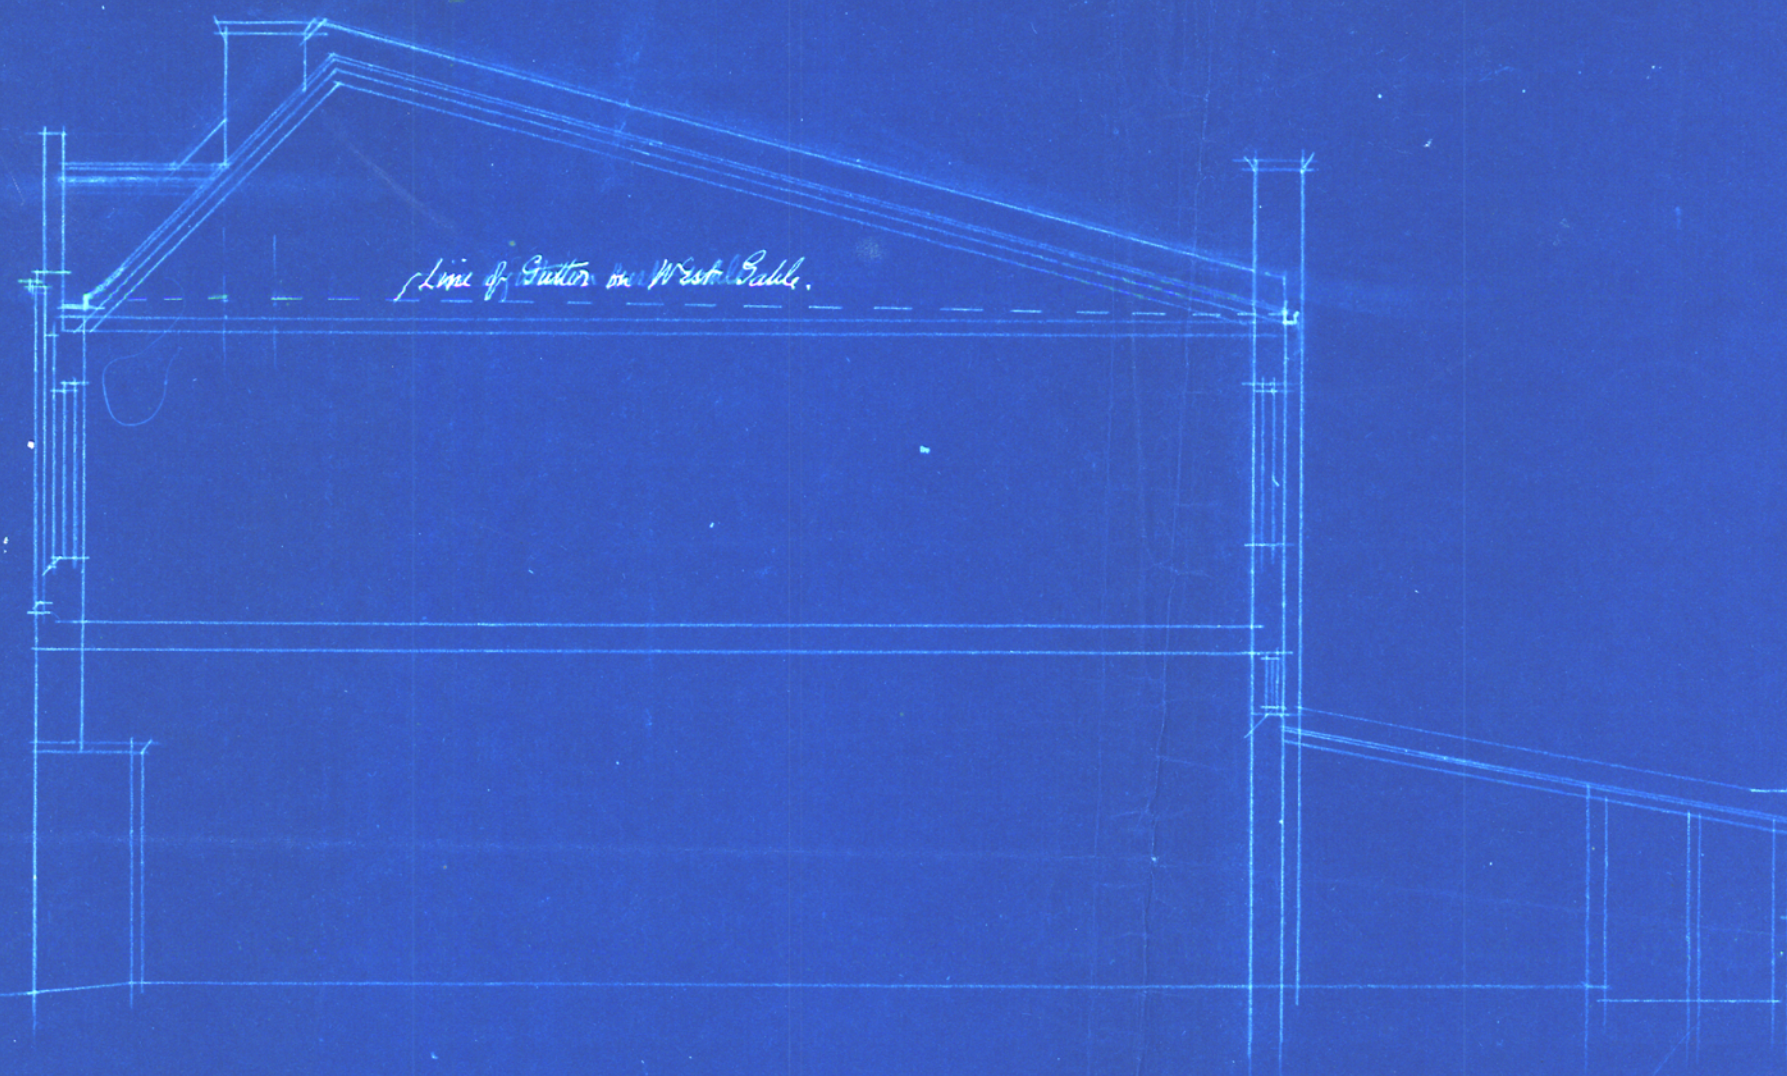


Cross Section.

*Shops, Courtenay Place, for E. M. Goodwin. Esq.
Amended Outline Drawings showing
Alterations to Roof etc.*

Scale 1 1/4" = 10 feet.

*Higgins & Bacon, Architects
Wellington, March, 1911.*

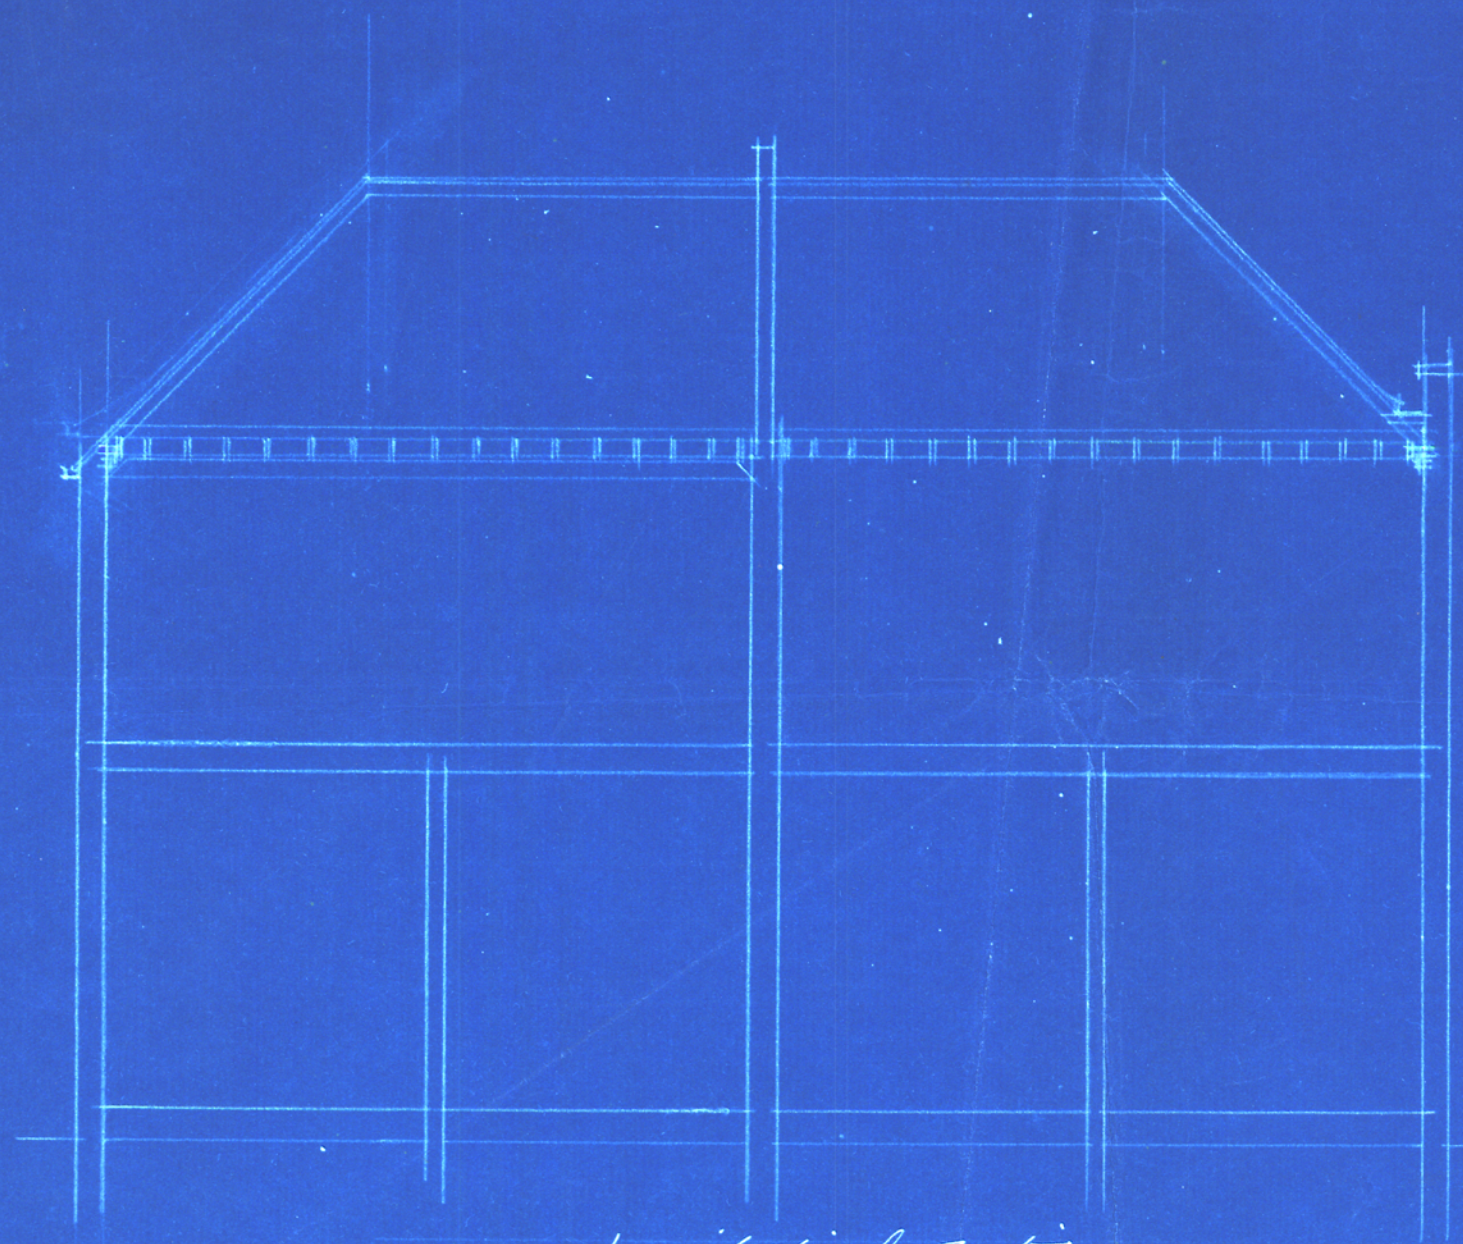

Longitudinal Section.

R-10
D-17