8170.

Sheet No. Q 28

BUILDING APPLICATION FORM

CITY ENGINEER'S DEPARTMENT BUILDING BRANCH RECEIVED 4 FEB 1958 MERCER STREET, WELLINGTON

WELLINGTON,

To the City Engineer,
Wellington,

Date: 3 Dec 1, 1958

C 2726

Sir,—

I hereby apply for permission to ~~ERECT~~ ALTER ~~CONVERT~~ ~~REINSTATE~~ Premises

at 101 Cuba St (House No. and Street) for Julian Fulton (Owner)

of 101 Cuba St (Owner's Address) according to Plans

and Specifications deposited herewith.

Particulars of Land—Lot No. 2 ~~TOWN ACRE~~ or D/P 180 15.298

Frontage ..... By Depth of ..... Area 0-1-14.38

Particulars of Building—Foundations ..... Walls ..... Roof .....

Area of Ground Floor ..... square feet.

Estimated Value of Work.

Number of Storeys ..... Building £ 1980

Area of Outbuildings ..... square feet. Plumbing and Drainage £ —

Total £ 1980

£1980 Ans

Yours faithfully,

Alex Cooke Builder

Postal Address

WELLINGTON, S.

Telephone 50420.

FEES PAYABLE

	£	s.	d.
Water Fee	:		:
Plumbing & Drainage Fee	:		:
Building Fee	:		:
Total	:		:
Building Deposit	:		:
Crossing Fee	:		:
.....	:		:

Approved for issue of Permit subject to

1. Building Controller's Approval.
2. Builder's Signature on
   (a) Addenda Sheet.
   (b) History Sheet.
   (c) Access Sheet or Stamp.
3. See history sheet.

RESIDENTIAL BUILDINGS

Accommodation for ..... persons.

N. C. Haugh P.P. BCW.

Building Superintendent.

Date 14/2/88

CITY ENGINEER'S DEPARTMENT.

BUILDING BRANCH.

Date 4-2-58

Application for Alts Shop Premises Locality Te Aro 3.

Owner Fuller Fulton Building District No.

			Checked By.	Date.
1.	Description of Lot & Locality & House No.	✓		
2.	Building Line Restriction P.W. or Bylaw.	✓		
3.	Encroachment on Street or Council Property.	✓		
4.	Builder's and Owner's name and address.	✓		
5.	Storage of fuel oil or Dgrs.Goods.D.G. Insp.	✓		
6.	Sanitary Branch approval.Food prem. & shop.	✓		13.2.58
7.	Special requirements, Factories, Licensed Hotels, Beardinghouses, Public Buildings, Picture Theatres.	✓		5/2/58.
8.	Means of Egress.	✓		
9.	Refuse Disposal.	✓		
10.	Elevators and cart-docks.	✓		
11.	Hoarding and gantry.	✓		
12.	Use of Bldg. & description on application.	✓		
13.	Values on application.	✓		
14.	Distance from boundaries, courts & open space	✓		
15.	Frontages, area of site & access to rear.	✓		
16.	Ground levels and foundations.	✓		
17.	General construction.	✓		14.2.58
18.	Chimneys, heating appliances, flues, etc.	✓		
19.	Retaining walls.	✓		
	tural calculations. To Structural Branch. (Yes. (No.	✓		
	ing and Drainage. NPR	✓	6/2/58	
	Planning Requirements.	✓		6-2-58
23.	Streetworks Requirements, Design Branch.	✓		6-2-58
24.	Levels and approach. District Engineer. Crossing Fee £ Not req'd. Deposit £ 20	✓		5.2.58

No. ~~To B.C.~~ ~~Approved~~. ~~Refused~~. Reconsideration.

Date.

Refer to Structural. & Refer to Health Office. In order. 12/2/58

~~Approved~~ (Concrete Mix)

STRUCTURAL BRANCH (CHECKING)

Job	Architect.	Calculations.	Checked By.	Date Received.	Date Returned.
Fuller-Fullerton Park Rd	Barry Martin	Yes	D.D.		12/2/58
		~~No~~			

Comments:

OK. J.P.

D. E. BARRY MARTIN AND BLAKE

REGISTERED ARCHITECTS AND TOWN PLANNERS
SUITE 423 D.I.C. BUILDING LAMBTON QUAY WELLINGTON

D. E. BARRY MARTIN, B. ARCH., DIP. S.P., A.R.I.B.A. A.N.Z.I.A., A.M.T.P.I. (LOND.).
K. E. BLAKE, DIP. ARCH., A.R.I.B.A., A.N.Z.I.A.

TELEPHONES: 45-005 45-006
AUCKLAND TELEPHONE: 40-6151

REC'D 28 FEB 1958 C.E. RECORDS

City Engineer's Department,
Town Hall,
WELLINGTON, C.1.

25th February, 1958

502

Dear Sirs,

Fuller Fultons

Please find enclosed amended detail for deposited plan for Fuller Fultons, Cuba Street, Wellington.

Yours faithfully,

Robert M. Buckley

Secretary,
D. E. BARRY MARTIN and BLAKE.

Refd. 26-2-58
Mr Davies
26.2.58.

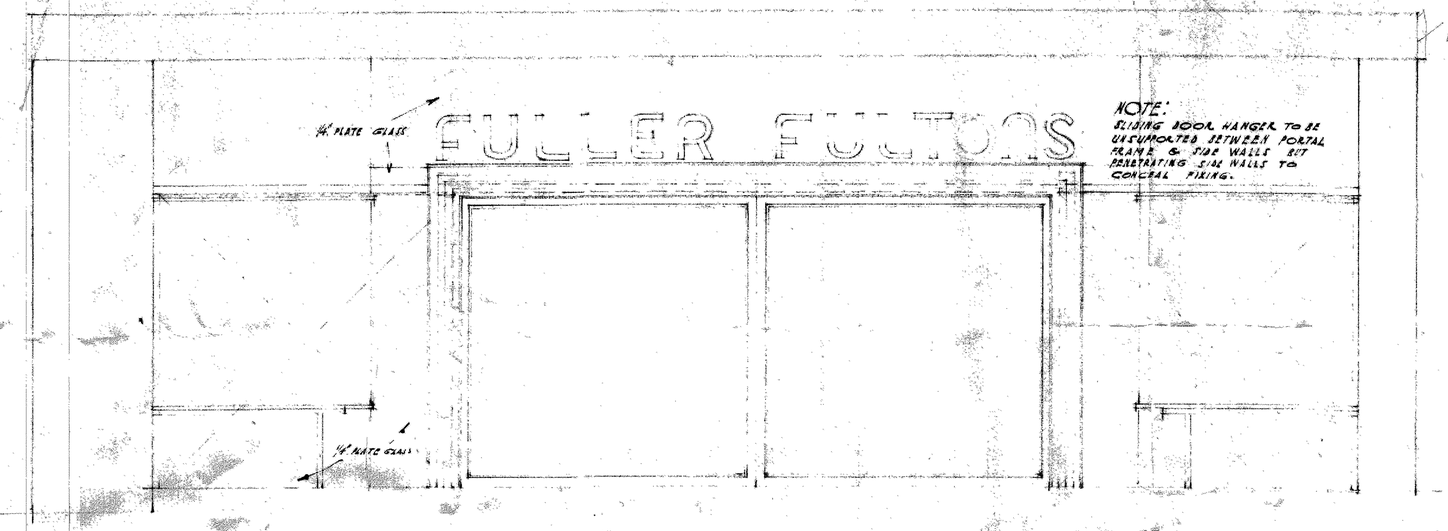

ELEVATION

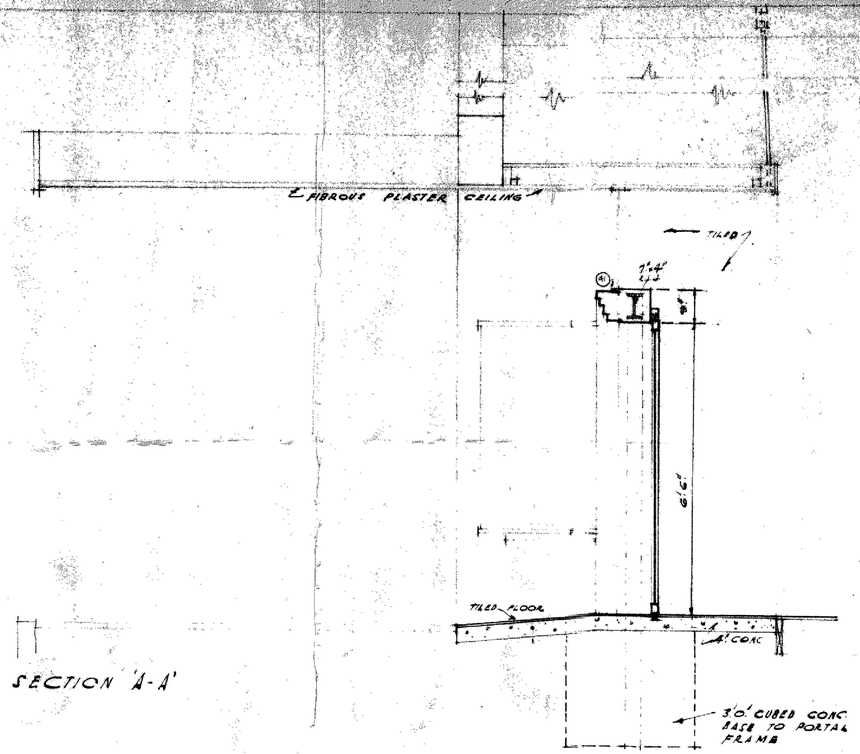

SECTION 'A-A'

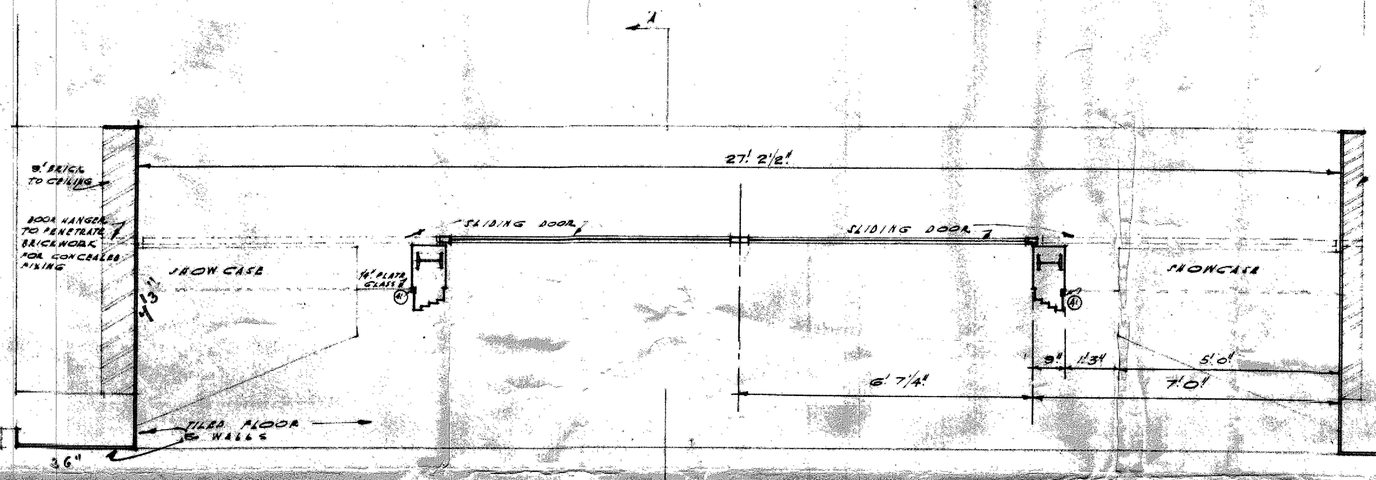

PLAN OF SHOP FRONT

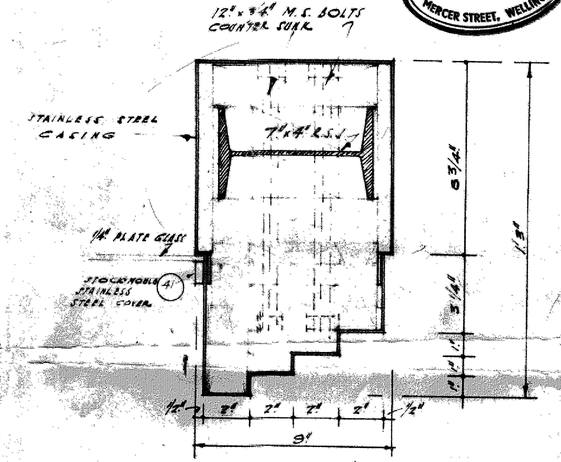

PLAN THRO' PORTAL FRAME SHEWING STAINLESS STEEL SHEATH FIXING (HEAD SIMILAR)
SCALE - 1/4 FULL SIZE

CITY ENGINEER'S DEPARTMENT BUILDING BRANCH RECEIVED 4 FEB 1958 MERCER STREET, WELLINGTON

Concrete mix 4:2:1

D. E. BARRY MARTIN AND BLAKE
B.ARCH DIP.S.P. AA RA ANZIA AMPTI (LOND) DIP.ARCH APTIB ARZIA
REGISTERED ARCHITECTS AND TOWN PLANNERS
SUITE 423 D.I.C. BUILDING, LAMBTON QUAY WELLINGTON.

FULLER FULTONS
CUBA ST. WELLINGTON

DRAWN GHB
TRACED
DATE JAN 1958

SHOP FRONT DETAILS

SCALE 1¼" = 1'0" 1/4 F.S.

SHEET No 1

FIGURED SIZES TAKE PREFERENCE OVER SCALING. BUILDER SHALL VERIFY AND BE RESPONSIBLE FOR ALL DIMENSIONS, LEVELS AND SETTING OUT BEFORE TENDERING AND DURING CONSTRUCTION. RETURN ALL PLANS AND DOCUMENTS TO ARCHITECT. ANY NOT RETURNED WILL BE CHARGED FOR.

JOB No. 302/15

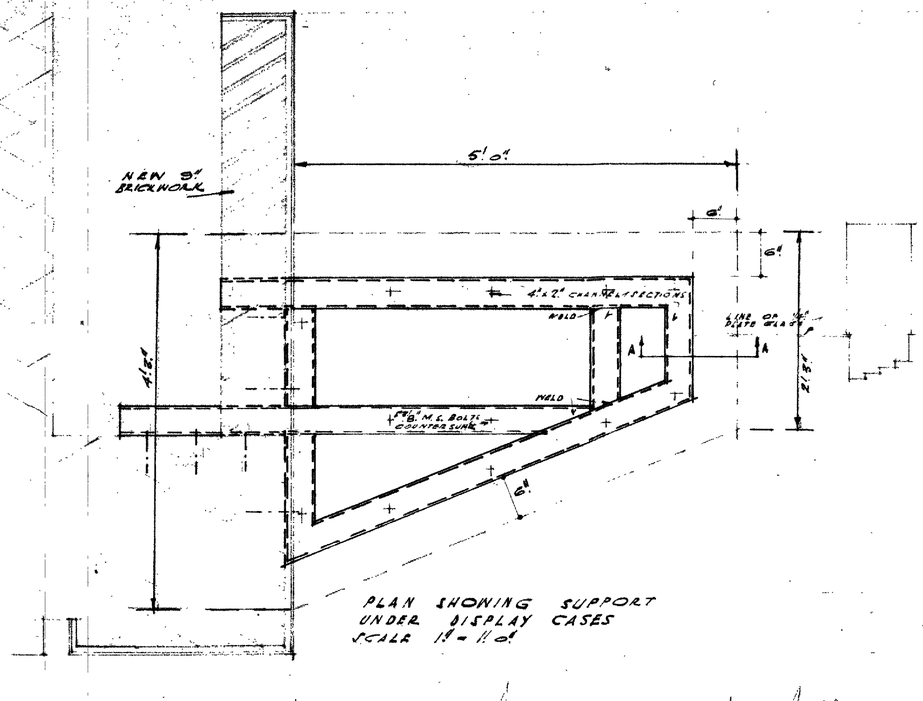

PLAN SHOWING SUPPORT UNDER DISPLAY CASES
SCALE 1" = 1' 0"

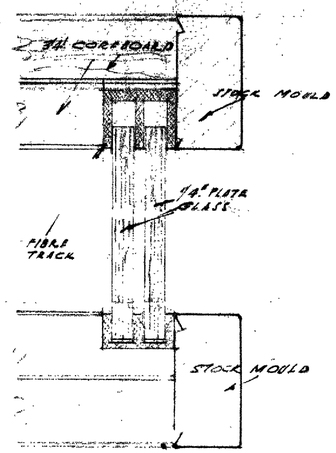

F.S. DETAIL SHOWING SLIDING GLASS DOORS

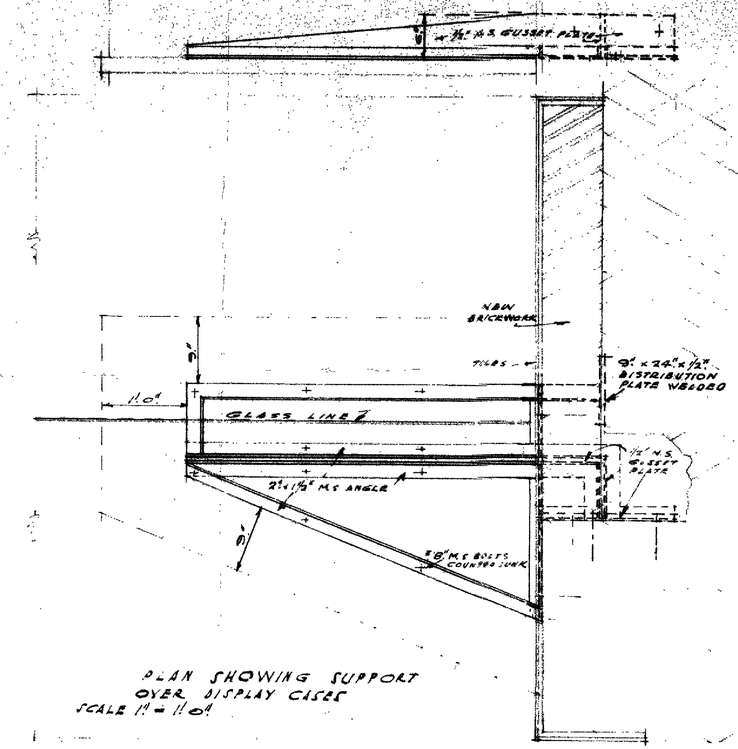

PLAN SHOWING SUPPORT OVER DISPLAY CASES
SCALE 1" = 1' 0"

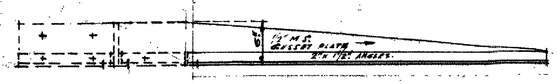

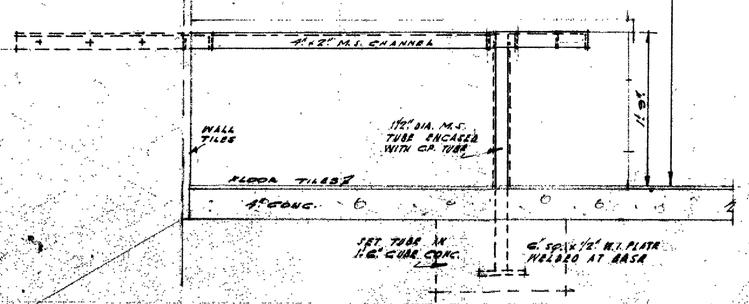

F.S. DETAIL SECTION AT 'A-A' THRO' BASE & HEAD

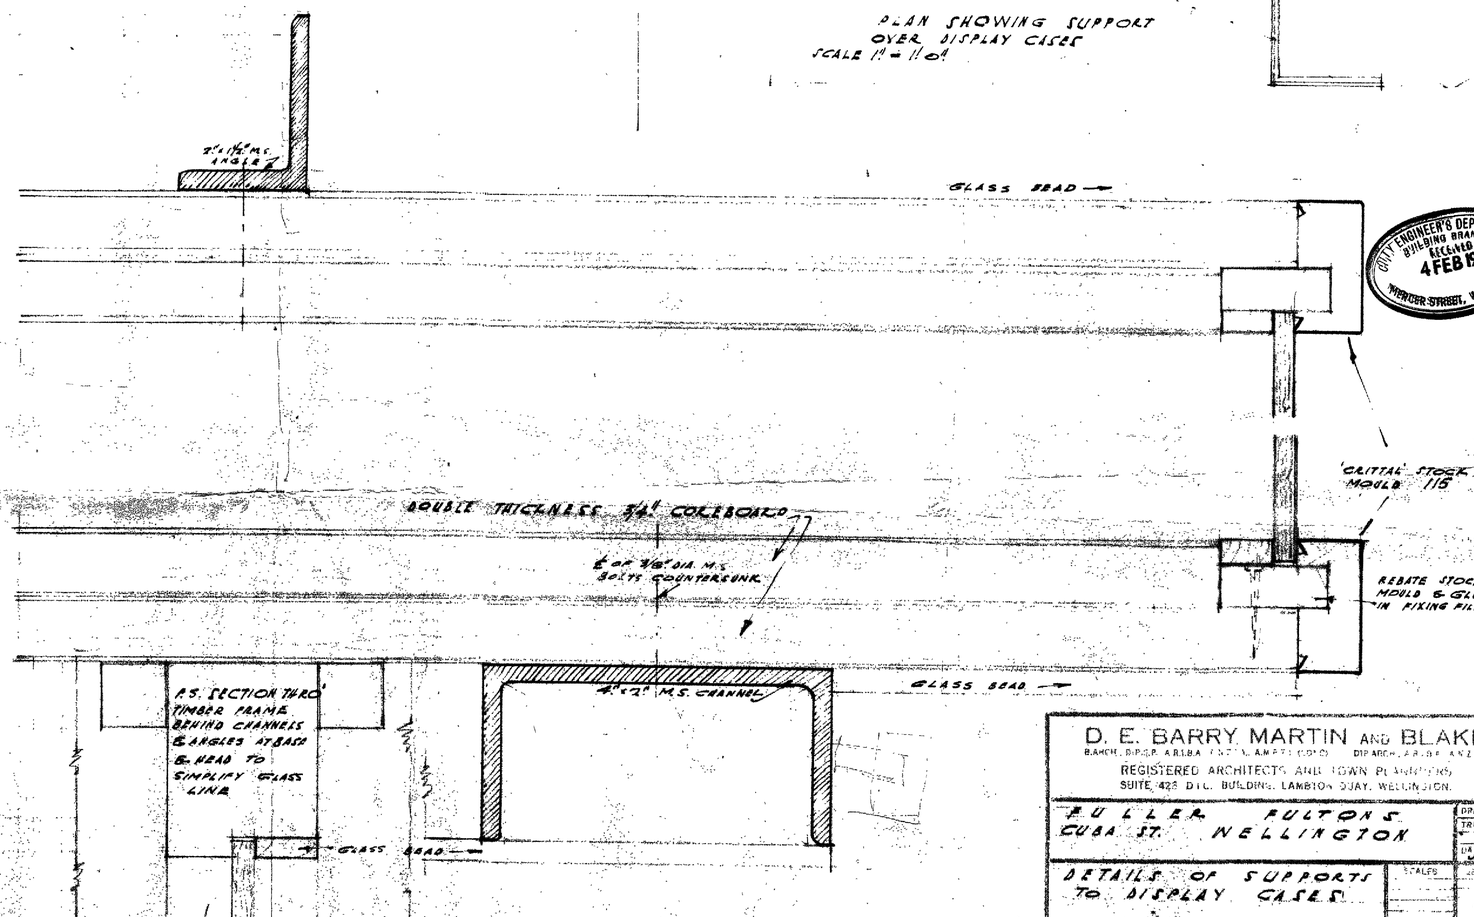

CITY ENGINEER'S DEPARTMENT
BUILDING BRANCH
RECEIVED
4 FEB 1958
MERCER STREET, WELLINGTON

D. E. BARRY MARTIN AND BLAKE
BARCH. DIP.G.P. A.R.I.B.A. (N.Z.) A.M.P.I. (D.P.O.) DIP.ARCH. A.R.I.B.A. A.N.Z.I.A.
REGISTERED ARCHITECTS AND TOWN PLANNERS
SUITE 423 D.I.C. BUILDING, LAMBTON QUAY, WELLINGTON.

FULLER FULTONS
CUBA ST. WELLINGTON

DRAWN E.H.B.
TRACED
DATE JAN. 1958
SHEET No. 2

DETAILS OF SUPPORTS TO DISPLAY CASES

SCALES

FIGURED SIZES TAKE PREFERENCE OVER SCALING. BUILDER SHALL VERIFY ALL DIMENSIONS AND BE RESPONSIBLE FOR ALL DIMENSIONS, LEVELS AND SETTING OUT BEFORE COMMENCING AND DURING CONSTRUCTION. RETURN ALL PLANS AND DOCUMENTS TO ARCHITECT. ANY NOT RETURNED WILL BE CHARGED FOR.

JOB No. 5071/15

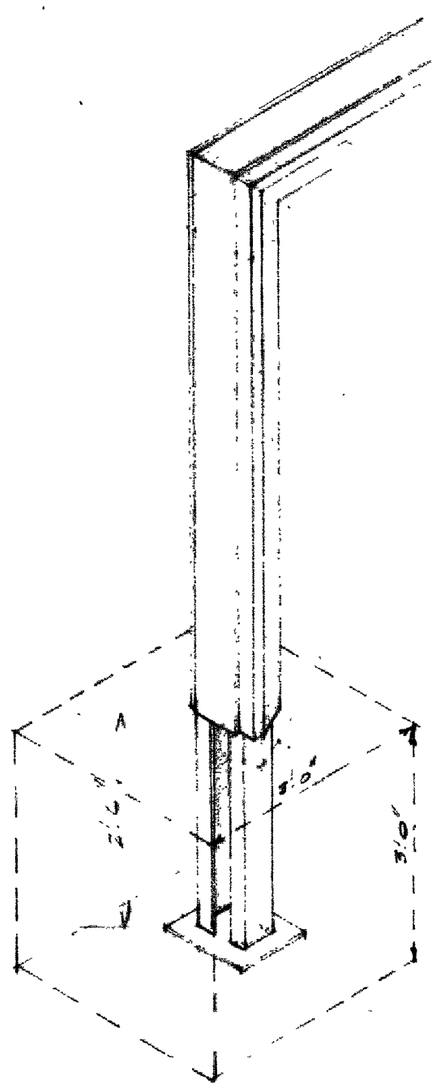

1/2" DETAIL SHEWING
FIXING IN CONC. BASE

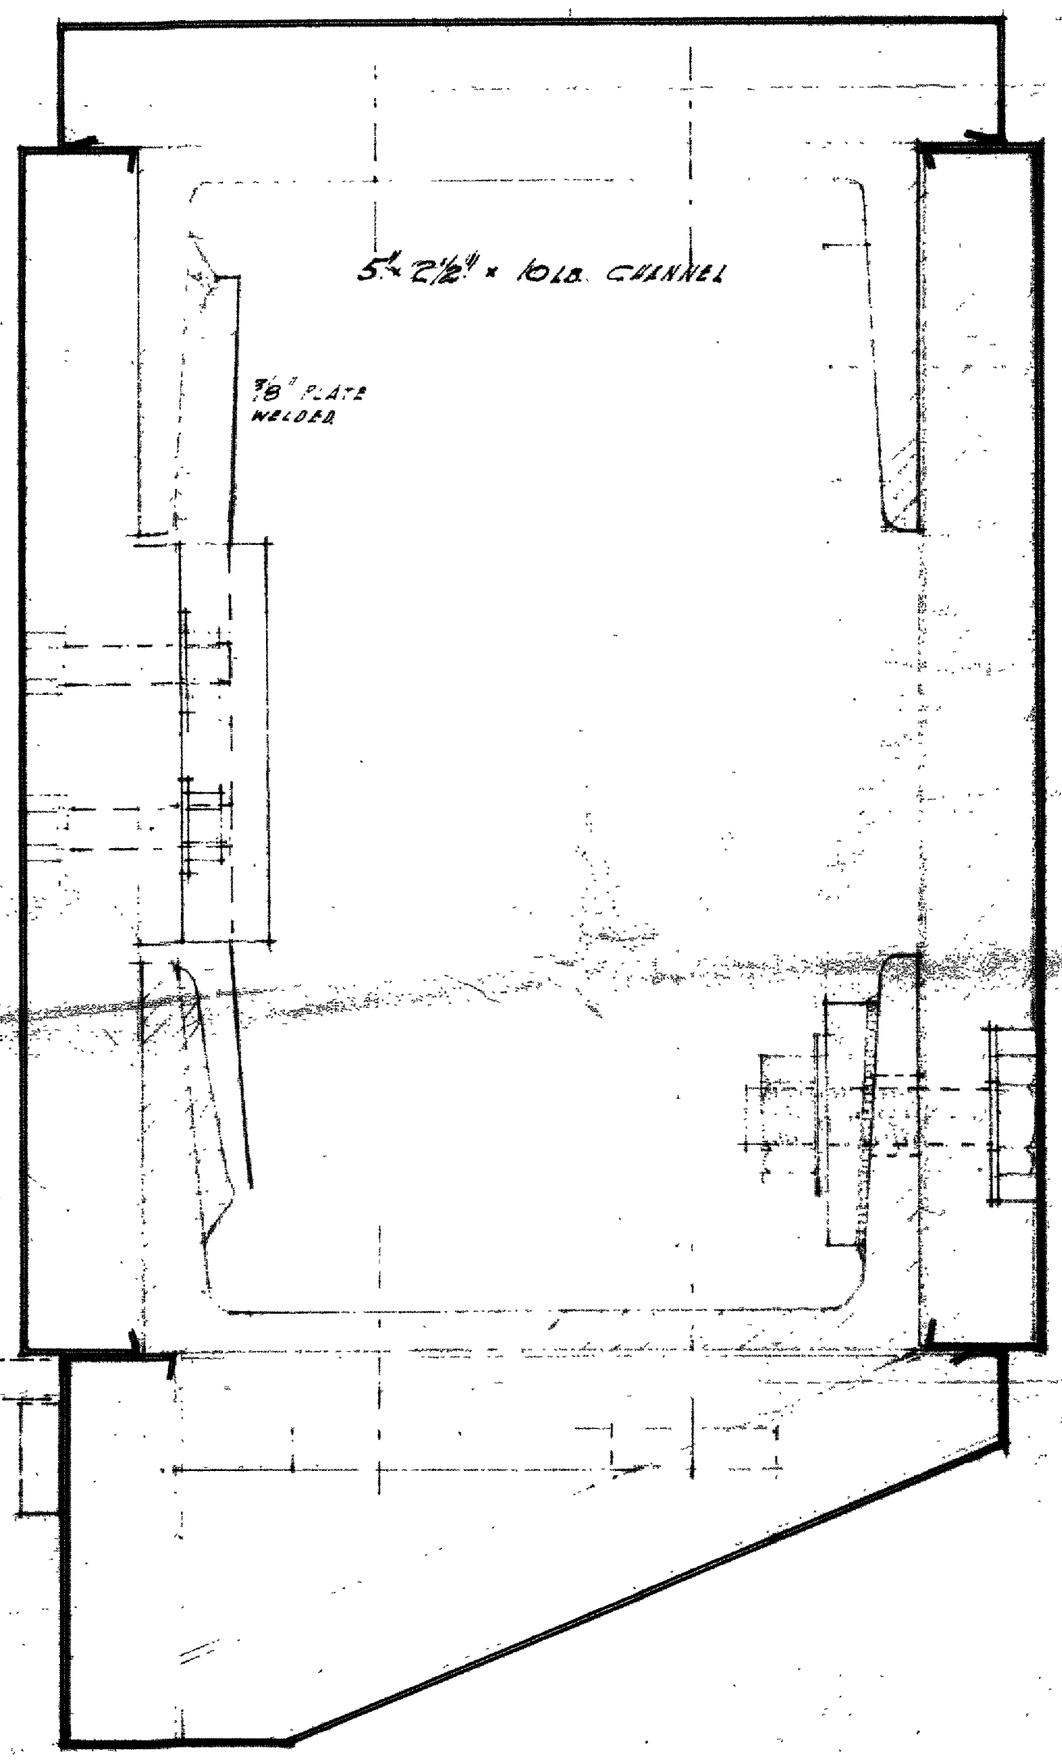

D. E. BARRY MARTIN AND BLAKE
B.ARCH. DIP.S.P., A.R.I.B.A. A.N.Z.I.A., A.M.P.T.I. (LOND). DIP.ARCH., A.R.I.B.A. A.N.Z.I.A.
REGISTERED ARCHITECTS AND TOWN PLANNERS
SUITE 423 D.I.C. BUILDING, LAMBTON QUAY, WELLINGTON.

FULLER FULTONS
CUBA ST. WELLINGTON

DRAWN
TRACED
DATE

SHOP FRONT DETAILS

SCALES 1/2" = 1'0"

SHEET NO. 8

FIGURED SIZES TAKE PREFERENCE OVER SCALING. BUILDER SHALL VERIFY AND BE RESPONSIBLE FOR ALL DIMENSIONS, LEVELS AND SETTING OUT. BE[illegible] TENDERING AND DURING CONSTRUCTION. RETURN ALL PLANS AND [illegible] TO ARCHITECT. ANY NOT RETURNED WILL BE CHARGED FOR.

JOB NO. 502/15

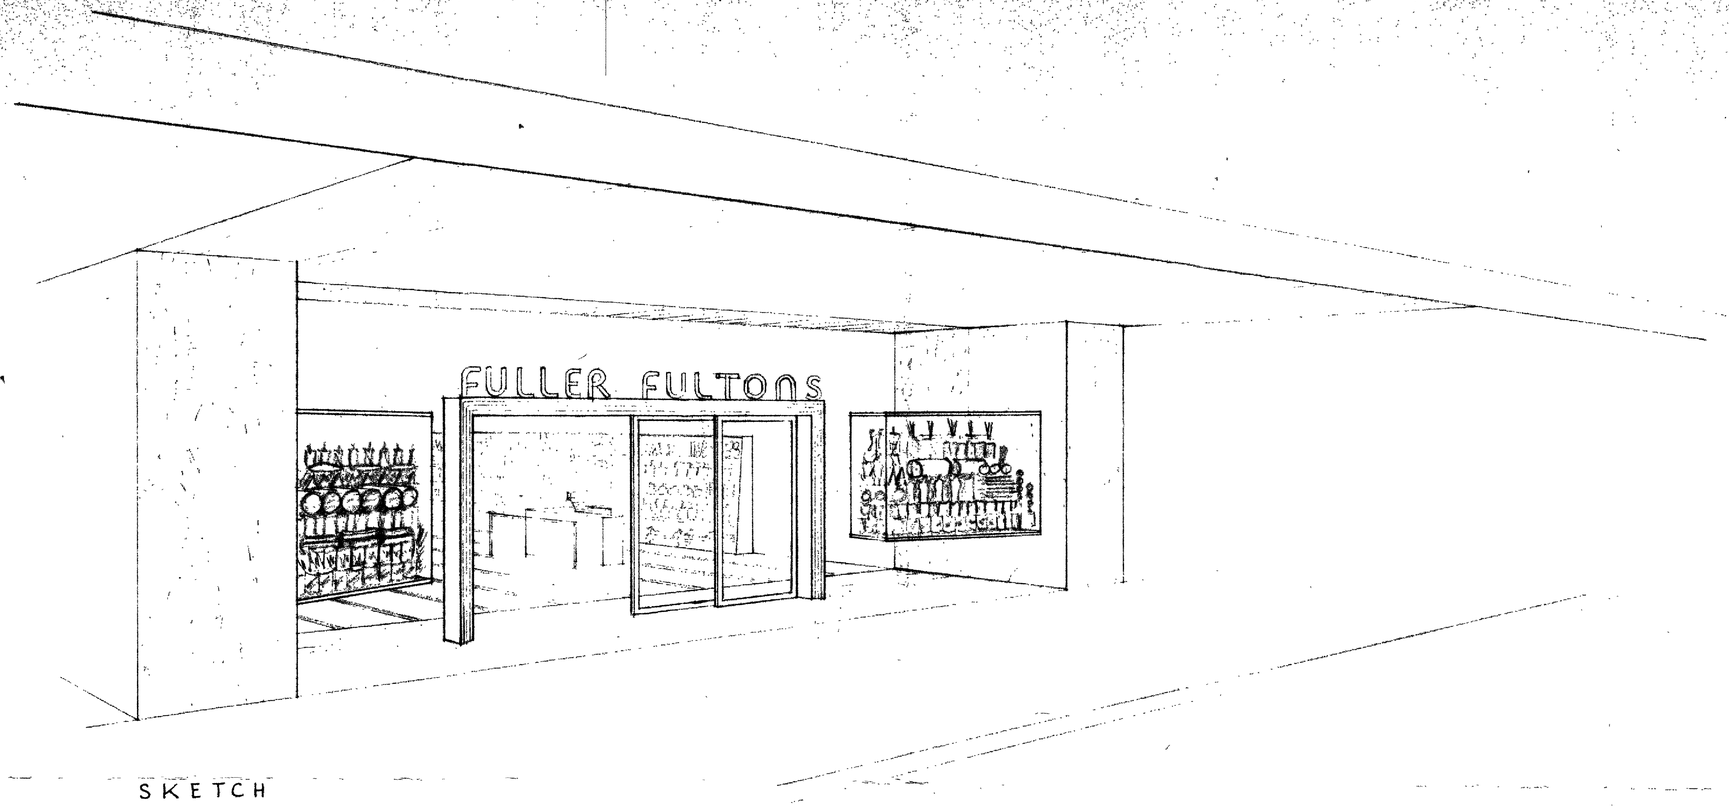

SKETCH

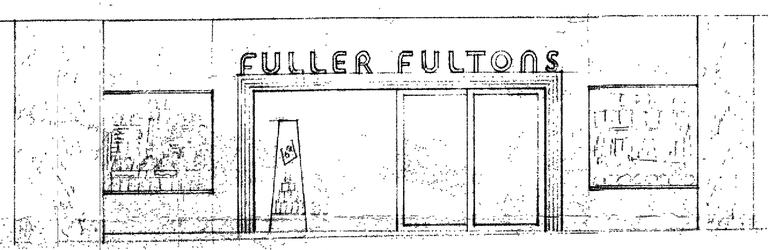

ELEVATION 1/4" = 1'-0"

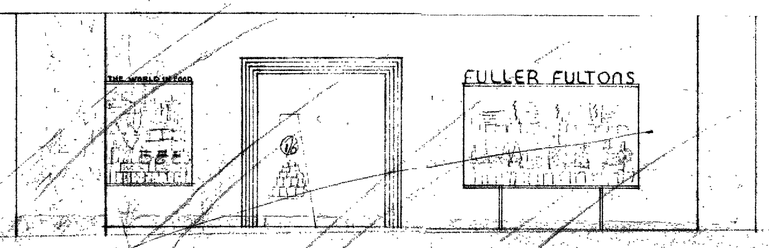

ALTERNATIVE ELEVATION 1/4" = 1'-0"

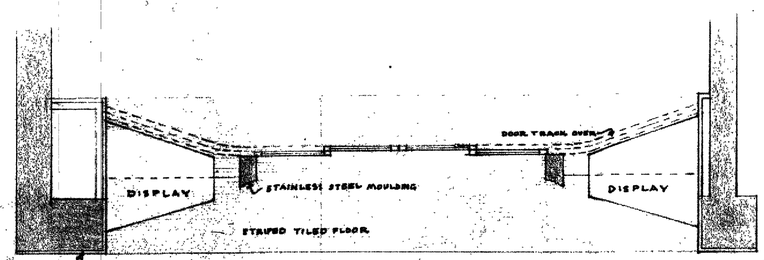

PLAN 1/4" = 1'-0"

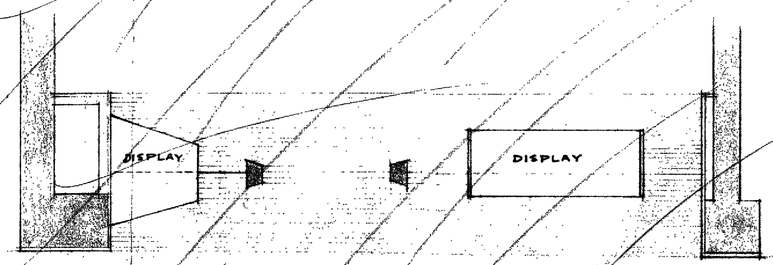

ALTERNATIVE PLAN 1/4" = 1'-0"

ENGINEER'S DEPARTMENT
BUILDING BRANCH
RECEIVED
4 FEB 1958
MERCER STREET, WELLINGTON

D. E. BARRY MARTIN AND BLAKE
B.ARCH., DIP.S.P. A.R.I.B.A., A.N.Z.I.A., A.M.P.T.I. (LOND). DIP.ARCH., A.R.I.B.A., A.N.Z.I.A.
REGISTERED ARCHITECTS AND TOWN PLANNERS
SUITE 423 D.I.C. BUILDING, LAMBTON QUAY, WELLINGTON.

PROPOSED NEW FRONT TO 'FULLER FULTONS', CUBA ST.

DRAWN D.E.B.M.
TRACED D.E.B.M.
DATE 11-12-57

PRELIMINARY PLANS, ELEVATIONS AND PERSPECTIVE.

SCALES 1/4" = 1'-0"

SHEET No. 1

JOB No. 502/15

FIGURED SIZES TAKE PREFERENCE OVER SCALING. BUILDER SHALL VERIFY AND BE RESPONSIBLE FOR ALL DIMENSIONS, LEVELS AND SETTING OUT BEFORE TENDERING AND DURING CONSTRUCTION. RETURN ALL PLANS AND DOCUMENTS TO ARCHITECT. ANY NOT RETURNED WILL BE CHARGED FOR.