
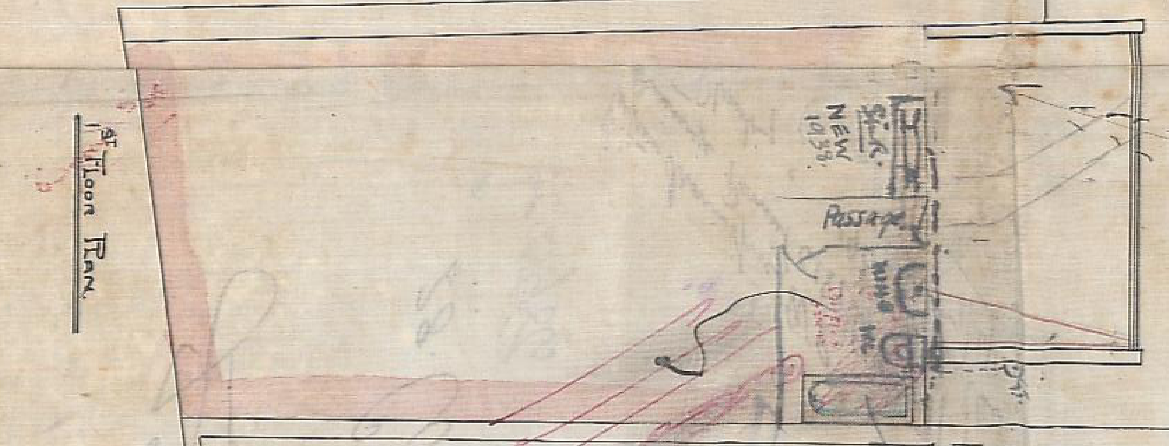


28 COURTENAY PLACE
Te Aro

Site E. 1000000.
20/10/10, 13078.
Group 24-3-40 J.R.

CITY ENGINEER'S DEPARTMENT
ESTD. COST PLUMBING & 5' 15"
ESTD. COST DRAINAGE 5' 15"
TOTAL 10' 30"
PERMIT MAY BE ISSUED
FOR CITY ENGINEER
DATE 15/6/38

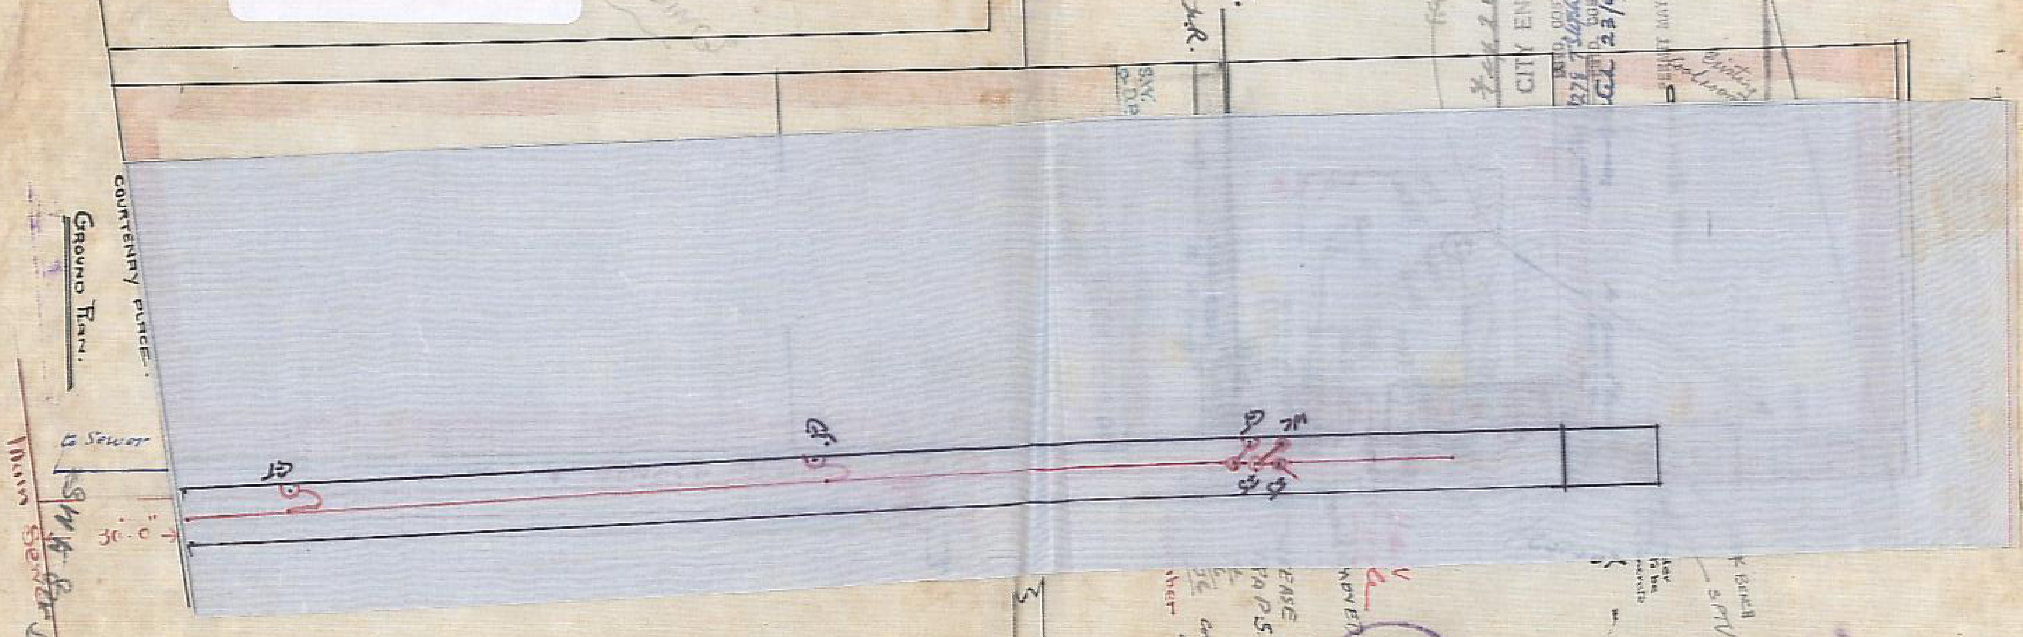



CITY ENGINEER'S DEPARTMENT
ESTD. COST PLUMBING & 10
ESTD. COST DRAINAGE 10
TOTAL 20
PERMIT MAY BE ISSUED
FOR CITY ENGINEER
DATE 8.6.38

T.M. Stephens Permit No 92408
Completed 27/7/38 8/6/38

DRAINAGE PLAN
OF
SHOP COURTENAY PLACE
FOR
MR F. LONDON.

Scale 8" = 1'.

FRANK BENNIC
ARCHITECTS.

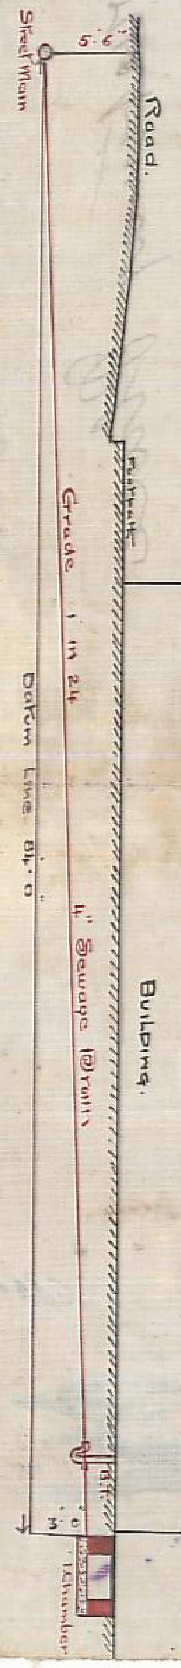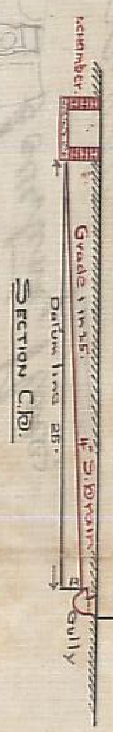

Attention in Plans
Coffin Pits
11/10/12