
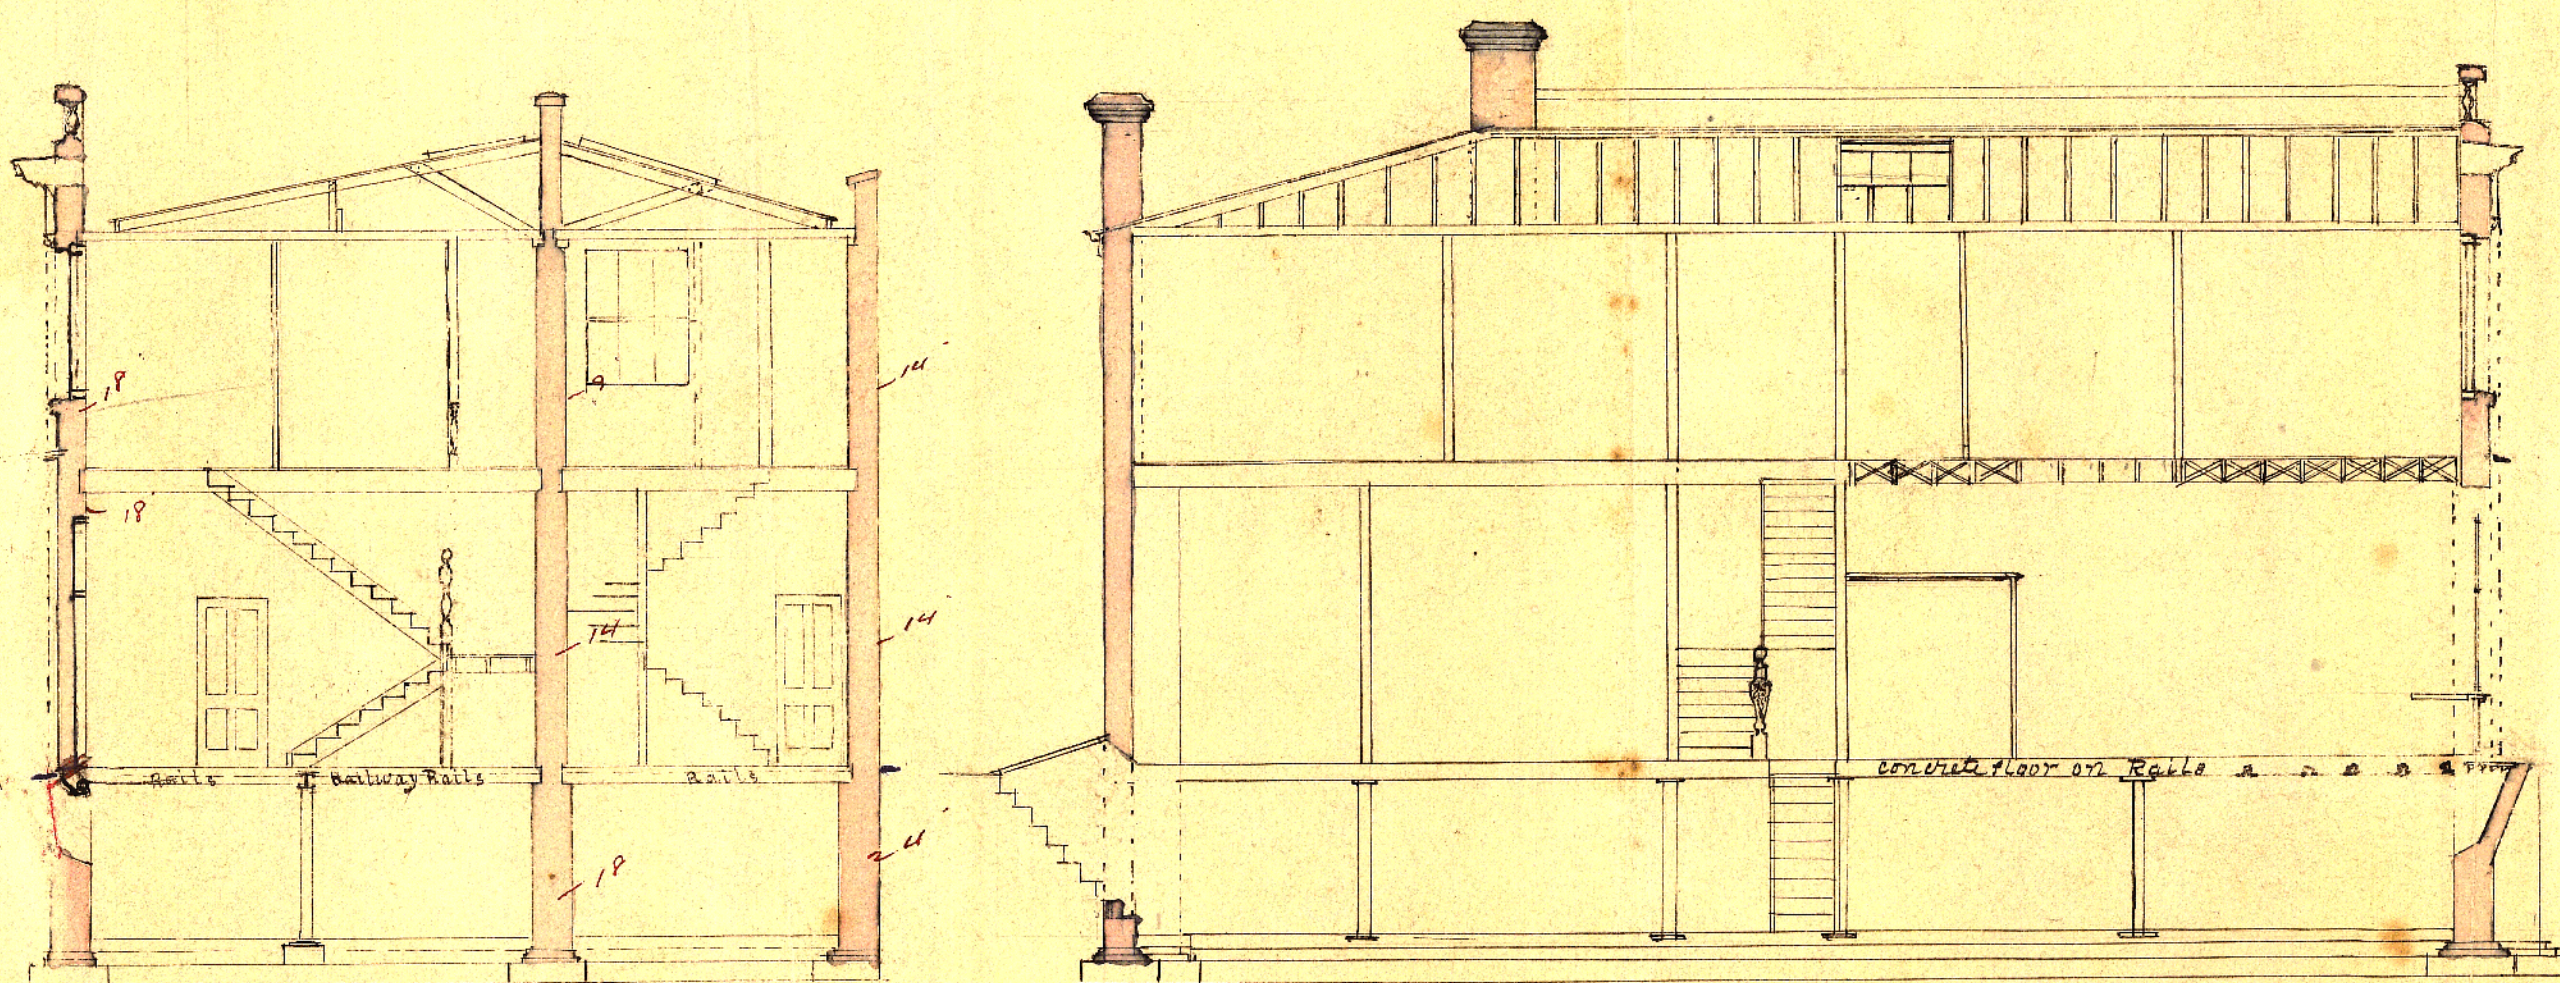


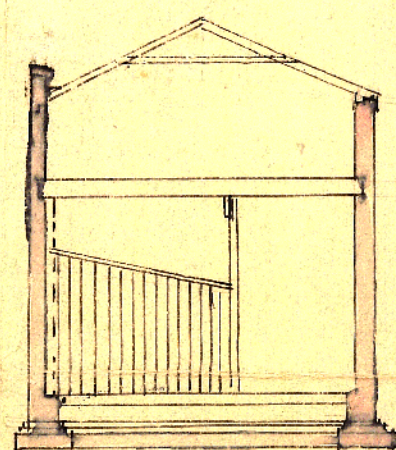

Two Shops for
James Trevor & Sons Limited
Scale 8 feet to one Inch


OC. 6606

Columns to be cast iron 4" dia
 fitted to concrete blocks in preparation
 of the plate of verandah



Plat 9x4 Lb.

Roofers 2 1/2" T iron

Roof covered with copper iron
 Eaves provided with cast iron coping
 & storm water to be taken through columns
 to street channel



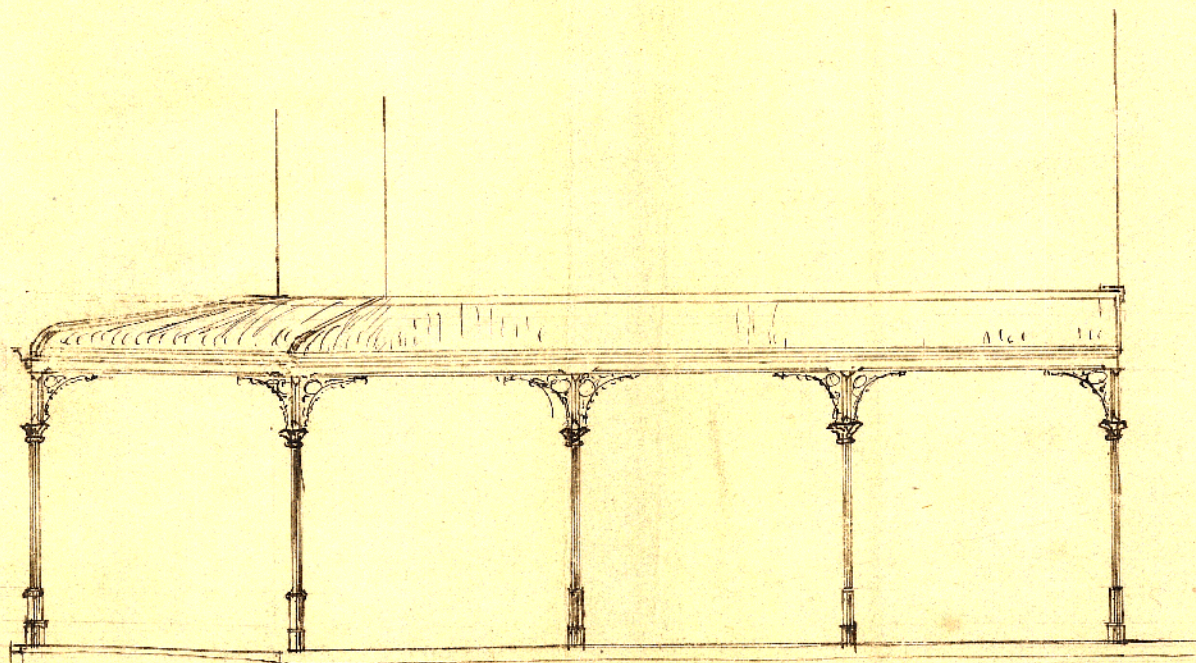


To be attached to plan
 of building
 W.S.H.

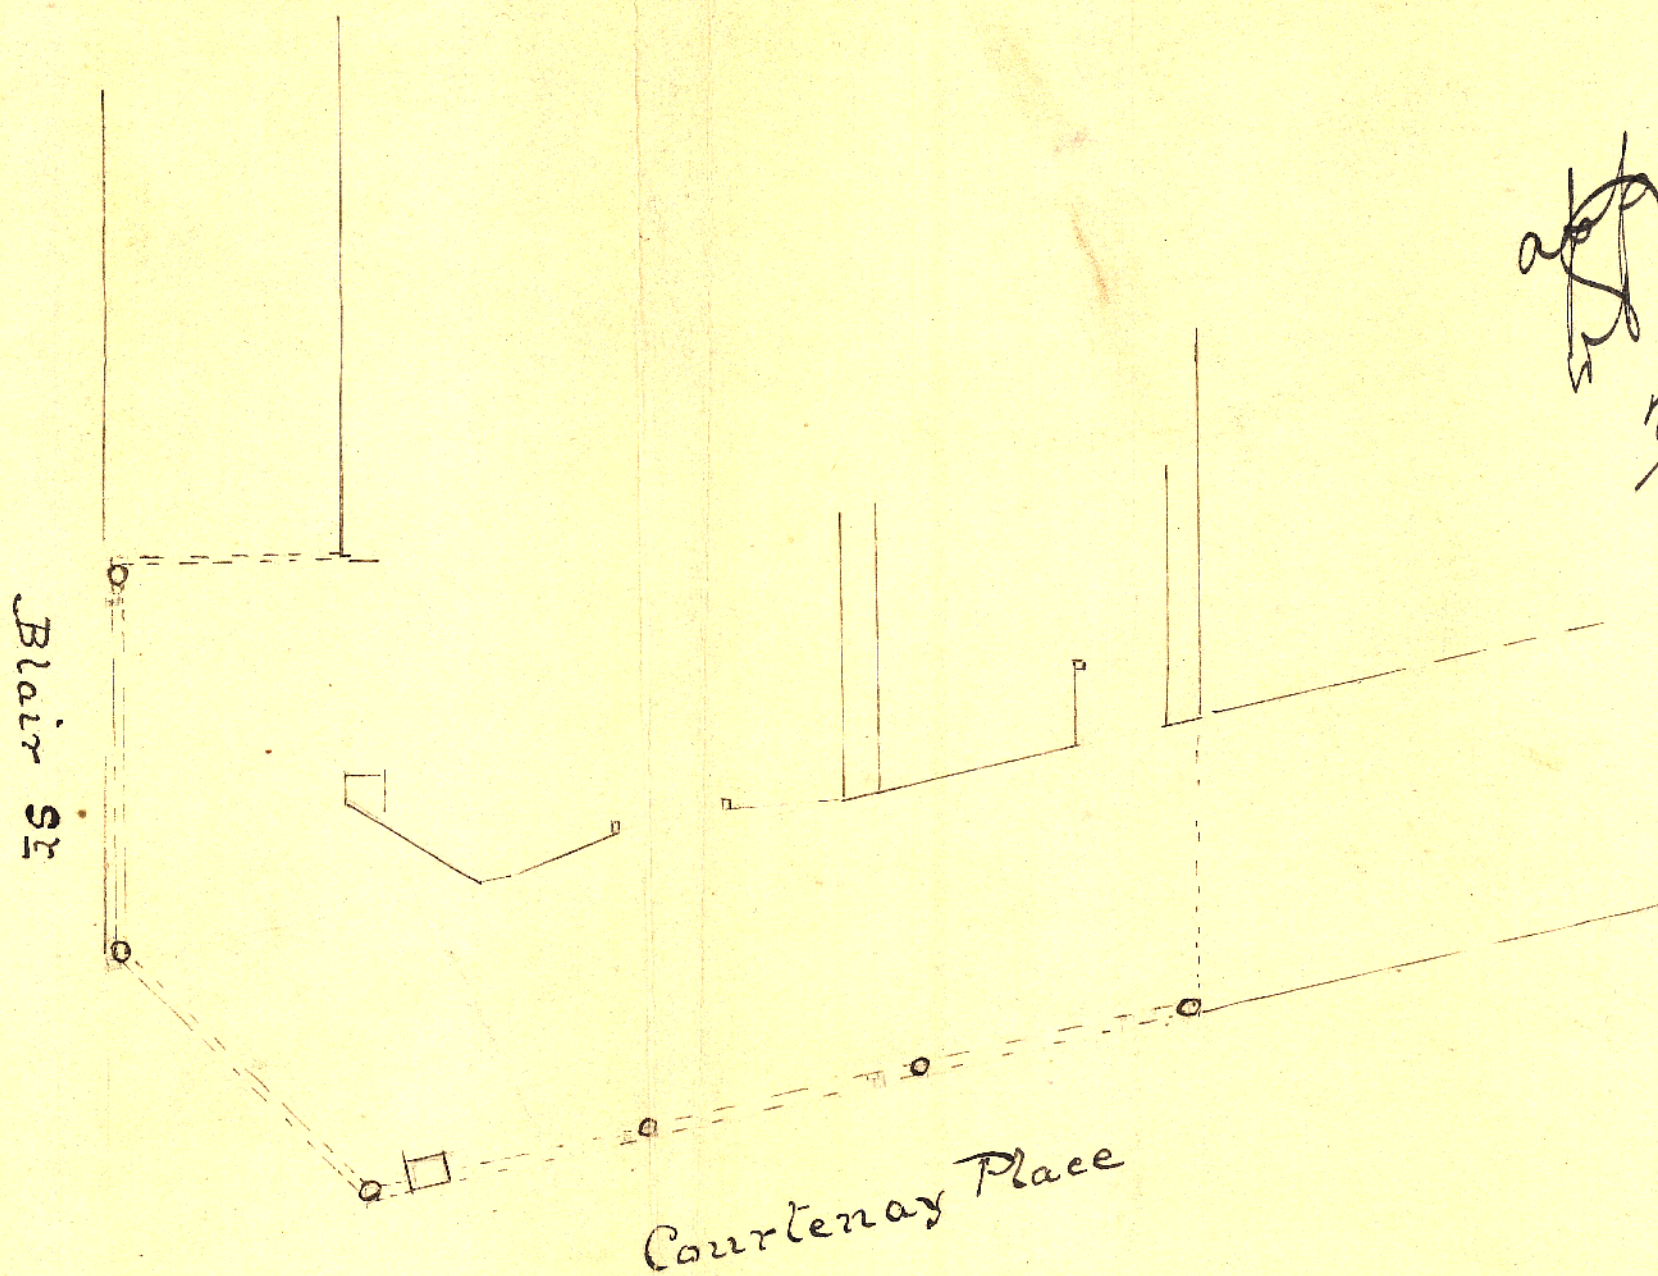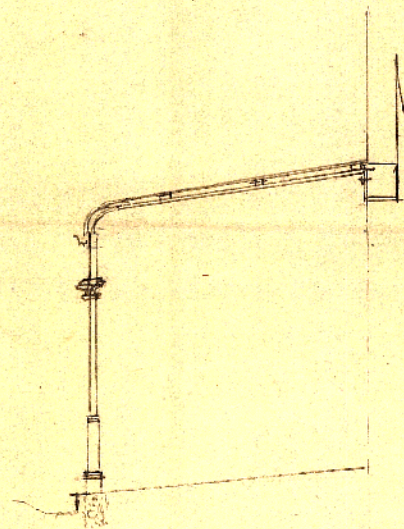

W.S.H.
 23.2.06

Verandah
 Plan of Two Shops for
 James Luvor & Sons Ltd
 opposite to one inch

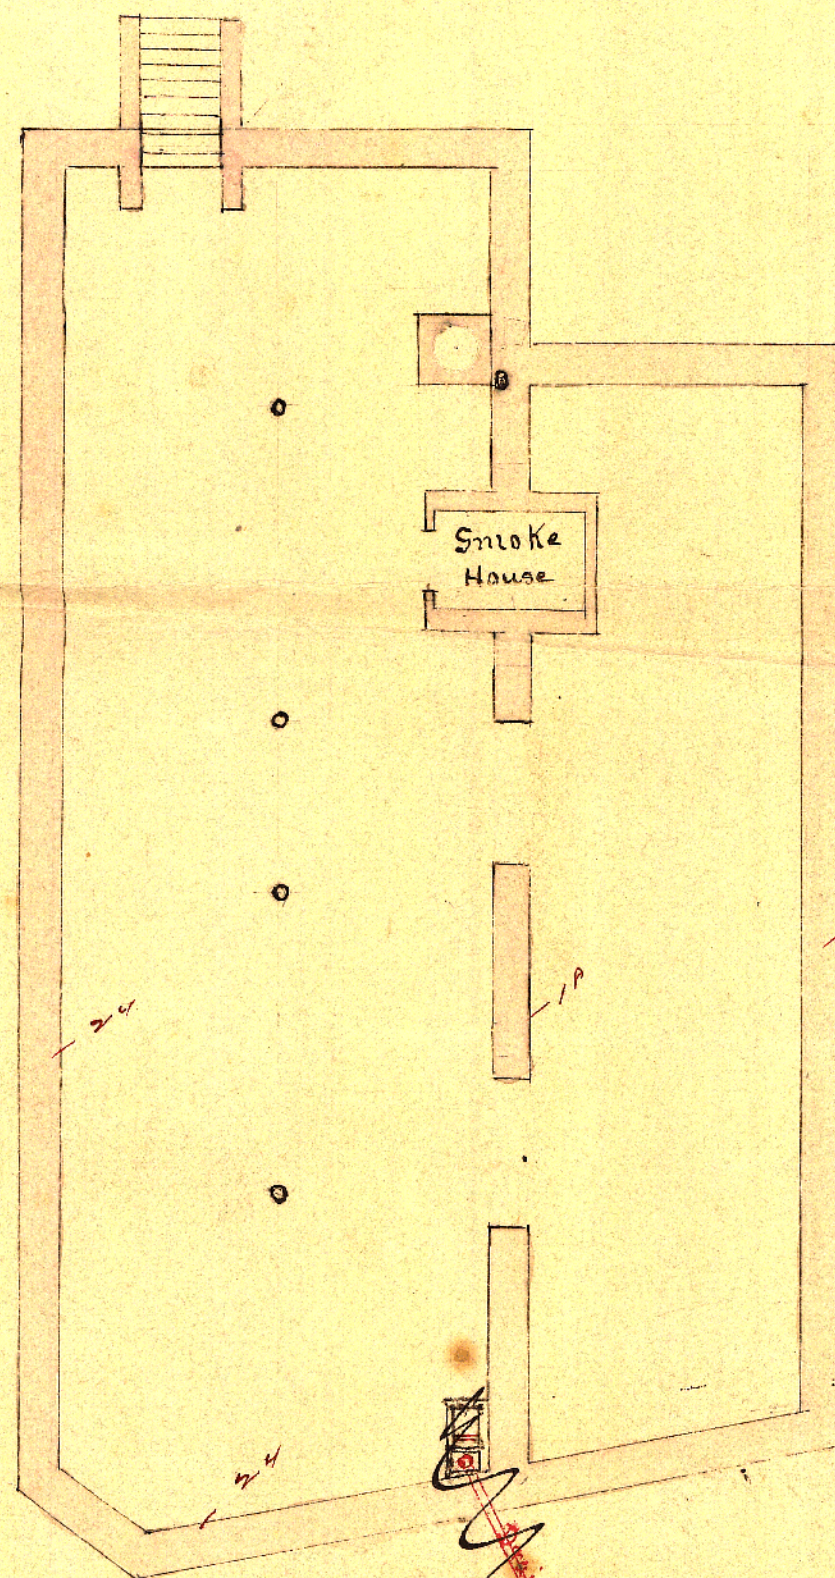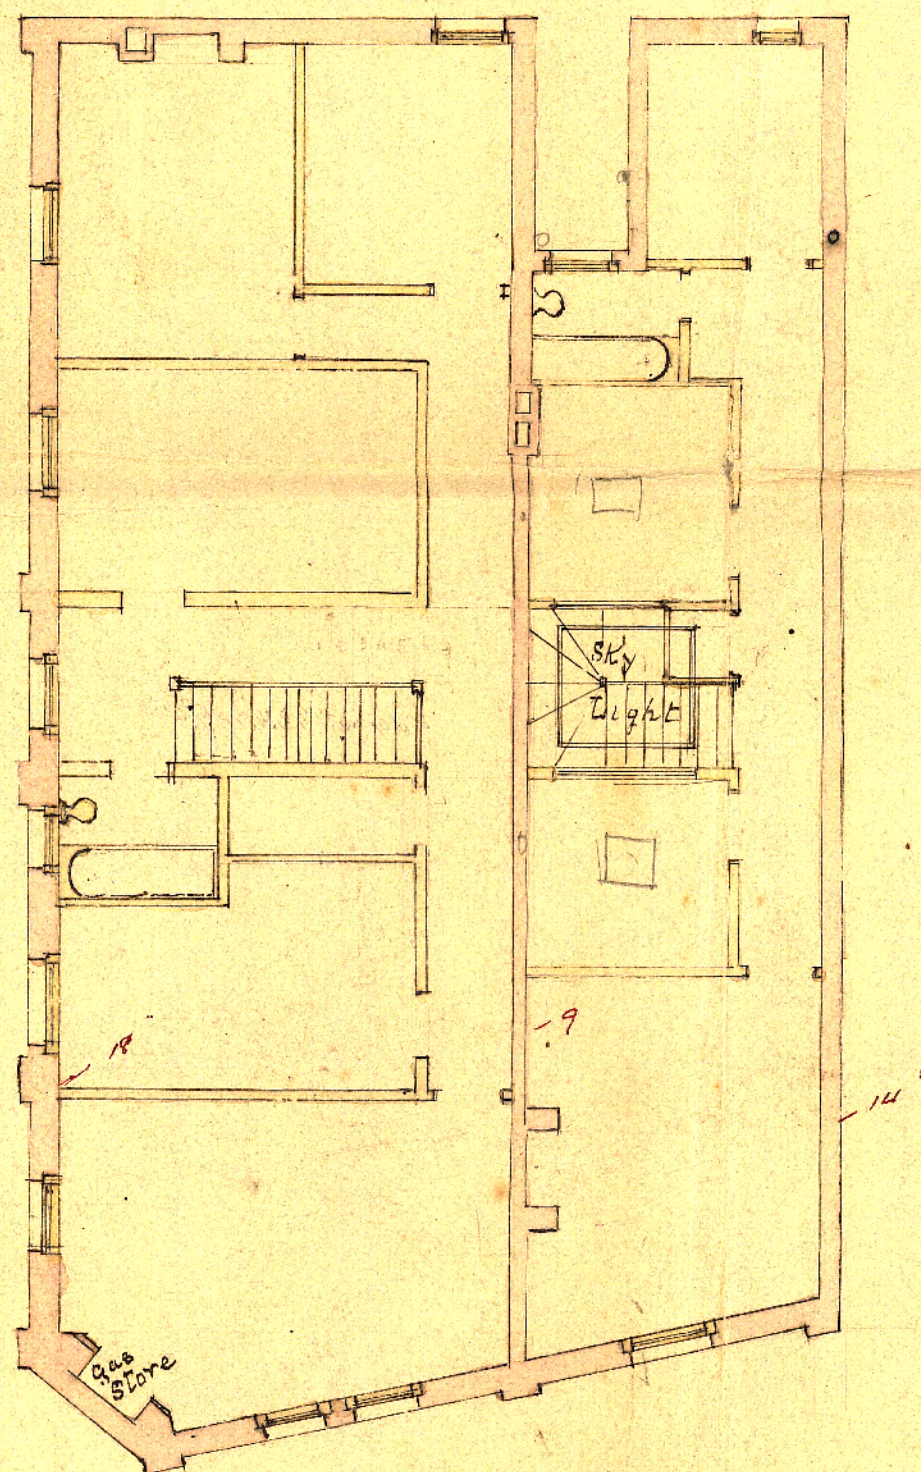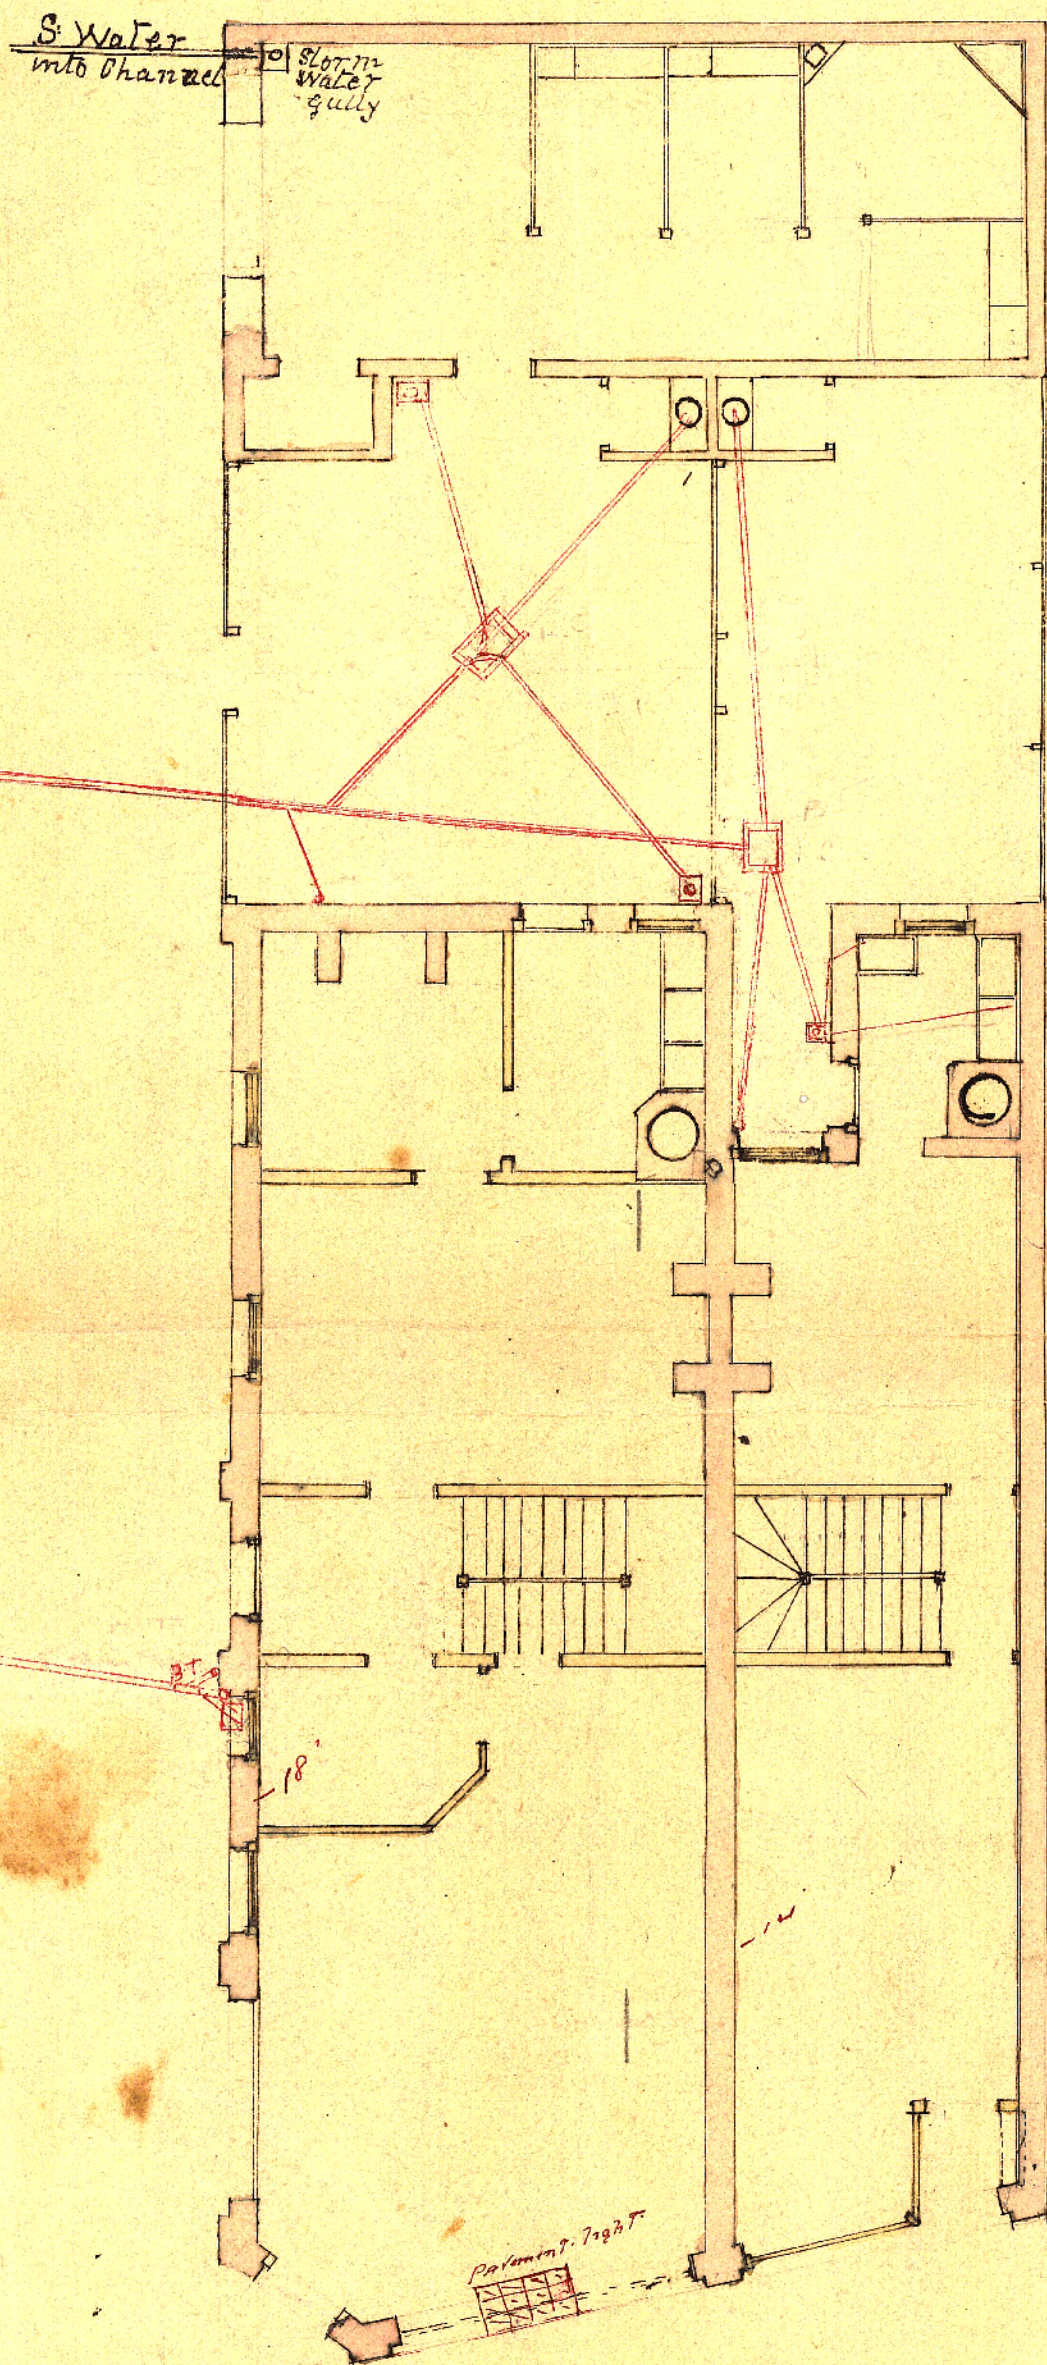

*Printed by hand
W. J. M.
24.6.05*

*This drawing is not to be used
without account of J. J. M.*

6606

*Two Shops
for
James Trevor & Sons Limited*

Scale 8ft to one inch

